CORNER RECORD

COUNTY OF PLACER, CALIFORNIA

~~City of~~ COUNTY OF PLACER

Document Number

Brief Legal Description PCL'S 3 & 4 1/PM/41 in NW¼ SEC 28 T16N R11E

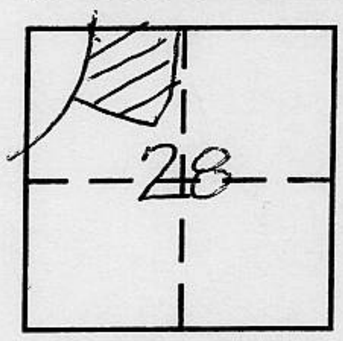

T16N
R11E

CORNER TYPE

Government Corner ☐ Control ☐
Meander ☐ Property ☒
Rancho ☐ Other ☐
Date of Survey

COORDINATES
(Optional)

N.
E.
Zone Datum
Elev.

Corner — Left as found ☐ Found and tagged ☐ Established ☐ Reestablished ☒ Rebuilt ☐

Identification and type of corner found: Evidence used to identify or procedure used to establish or reestablish corner:

SEE MAP FOUND 3/4" REBAR TAGGED LS 3224
PER 1/PM/41

A description of the physical condition of the monument as found and as set or reset: SEE MAP
FROM FOUND MONUMENTS AND RECORD DATA SET 3/4" REBAR LS 3062 AT & PT BETWEEN SOUTH LINE PCL 3 AND NORTH LINE PCL 4 WHICH HAD BEEN DISTURBED

BOOK 8 CORNER RECORDS PAGE 7

SURVEYOR'S STATEMENT

This Corner Record was prepared by me or under my direction in conformance with the Land Surveyors' Act on AUGUST 10 20 02.

Signed Emerson L Smith L.S. or R.C.E. Number 3062

LICENSED LAND SURVEYOR EMERSON L. SMITH LS 3062 SEAL Ex 6/30/04 STATE OF CALIFORNIA

COUNTY SURVEYOR'S STATEMENT

This Corner Record was received August 17 20 02 and examined and filed JUNE 24 2003.

Signed Charles B. Grant LS 6158 Title DEPUTY COUNTY SURVEYOR

LICENSED LAND SURVEYOR SEAL CHARLES B. GRANT Exp. 3-31-06 No. 6158 STATE OF CALIFORNIA

County Surveyor's Comment

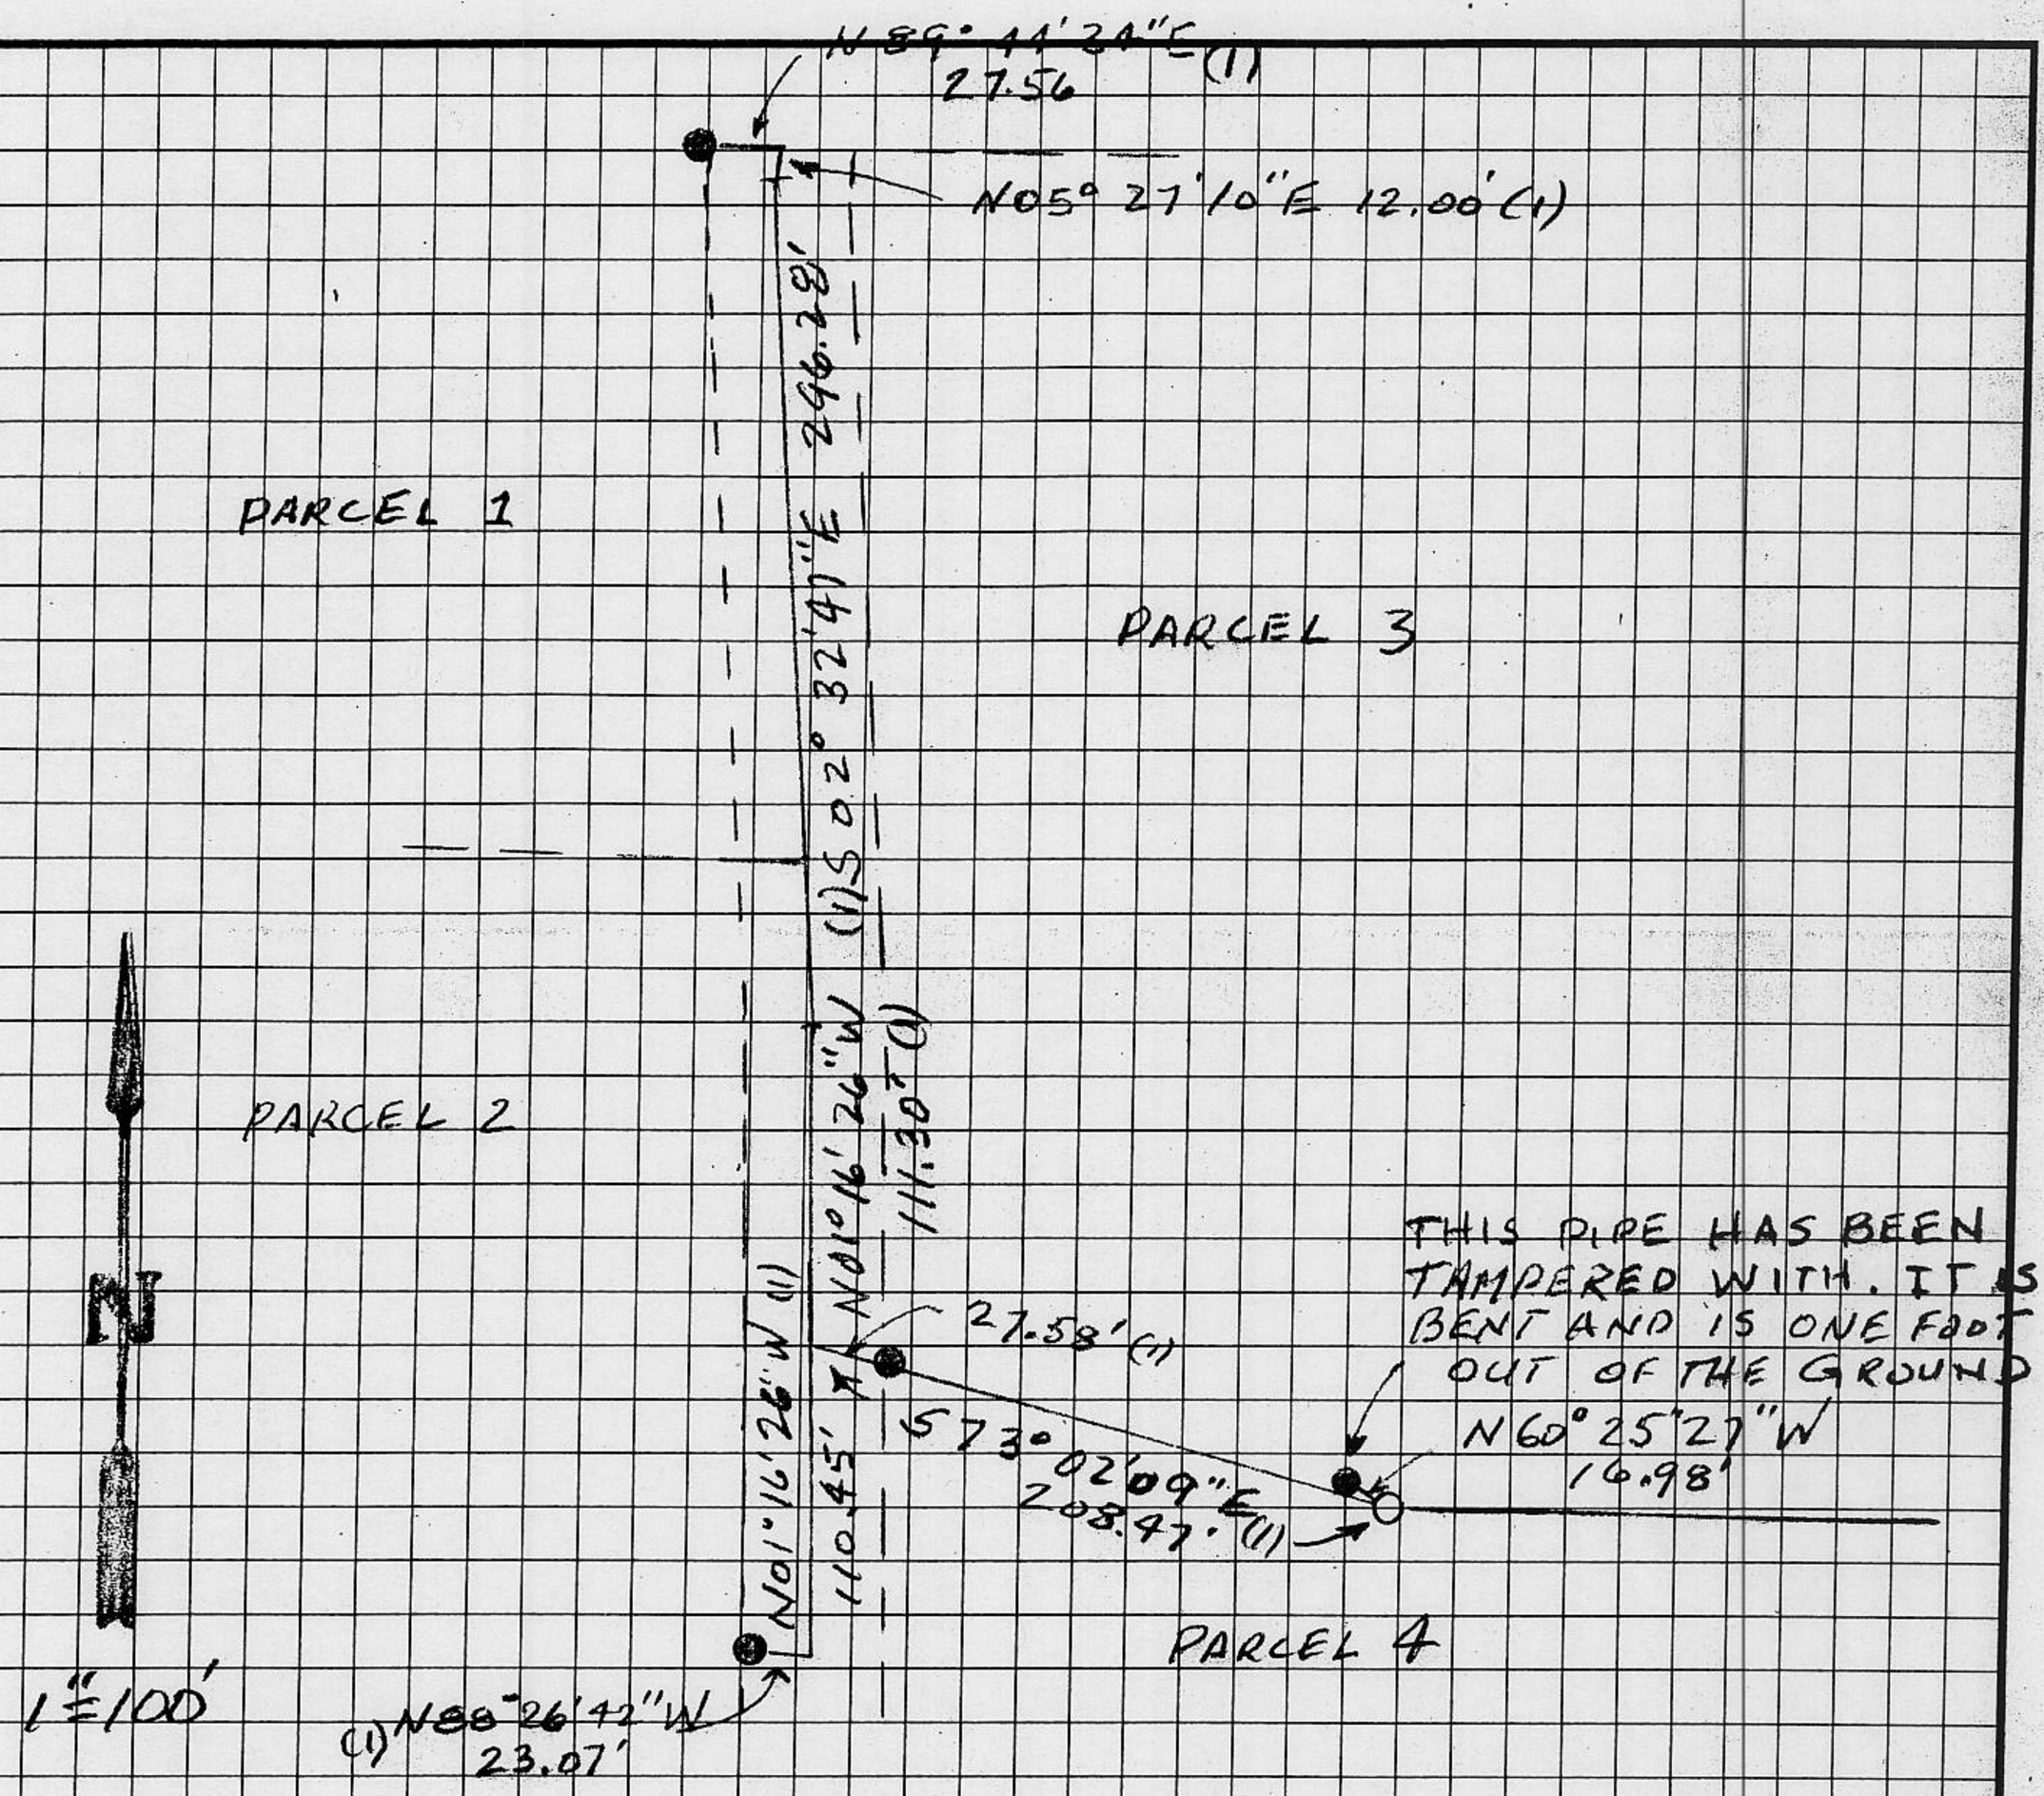

MAP SHOWING A SURVEY OF A PORTION OF 1/PM/41 AND RESETTING OF THE ANGLE POINT BETWEEN PARCELS 3 & 4, SURVEYED FOR DUANE SOUZA.
A PORTION OF THE NW ¼ OF SEC. 28, T. 16N., R. 11E, MDM.

● FOUND ¾" PIPE TAGGED LS 3224
○ SET ¾" REBAR WITH PLASTIC CAP MARKED LS 3062
(1) RECORD PER 1/PM/41

EMERSON L. SMITH
LS 3062

AUGUST 2002

BOOK ____ CORNER RECORDS PAGE ____