CORNER RECORD

COUNTY OF PLACER, CALIFORNIA

City of ROCKLIN

Document Number

Brief Legal Description LOT 14, H B.M. 13

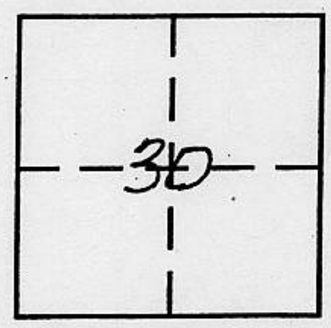

T.11N.
R.7E.

CORNER TYPE

Government Corner ☐ Control ☐
Meander ☐ Property ☒
Rancho ☐ Other ☐
Date of Survey JAN. 22, 2003

COORDINATES
(Optional)

N.
E.
Zone Datum
Elev.

Corner — Left as found ☒ Found and tagged ☒ Established ☐ Reestablished ☐ Rebuilt ☐

Identification and type of corner found: Evidence used to identify or procedure used to establish or reestablish corner:

FOUND 3/4" IRON PIPE AS SHOW USED RECORD DATA PER H B.M. 13 TO FIND LOT CORNERS AS SHOWN

A description of the physical condition of the monument as found and as set or reset:

● Found 3/4" IRON PIPE FLUSH WITH A.C.
⊗ Found 3/4" REBAR ATTACHED TAG L.S. 5123
✖ Found 3/4" REBAR TAGGED RCE 20213
ϕ Found 1/2" REBAR ATTACHED TAG L.S. 5123
o DIMENSION POINT

BOOK 8 CORNER RECORDS PAGE 23

SURVEYOR'S STATEMENT

This Corner Record was prepared by me or under my direction in conformance with the Land Surveyors' Act on JANUARY, 2003.

Signed Steven A. Gardner (L.S.) or R.C.E. Number 5123
EXPIRATION DATE: 06-30-03

LICENSED LAND SURVEYOR
STEVEN A. GARDNER
SEAL
EXP. 6-30-03
NO. L S 5123
STATE OF CALIFORNIA

COUNTY SURVEYOR'S STATEMENT

This Corner Record was received February 3 2003 and examined and filed JUNE 24 2003.

Signed Charles B. Grant LS 6158 Title DEPUTY COUNTY SURVEYOR

LICENSED LAND SURVEYOR
SEAL
CHARLES B. GRANT
Exp. 3-31-06
No. 6158
STATE OF CALIFORNIA

County Surveyor's Comment

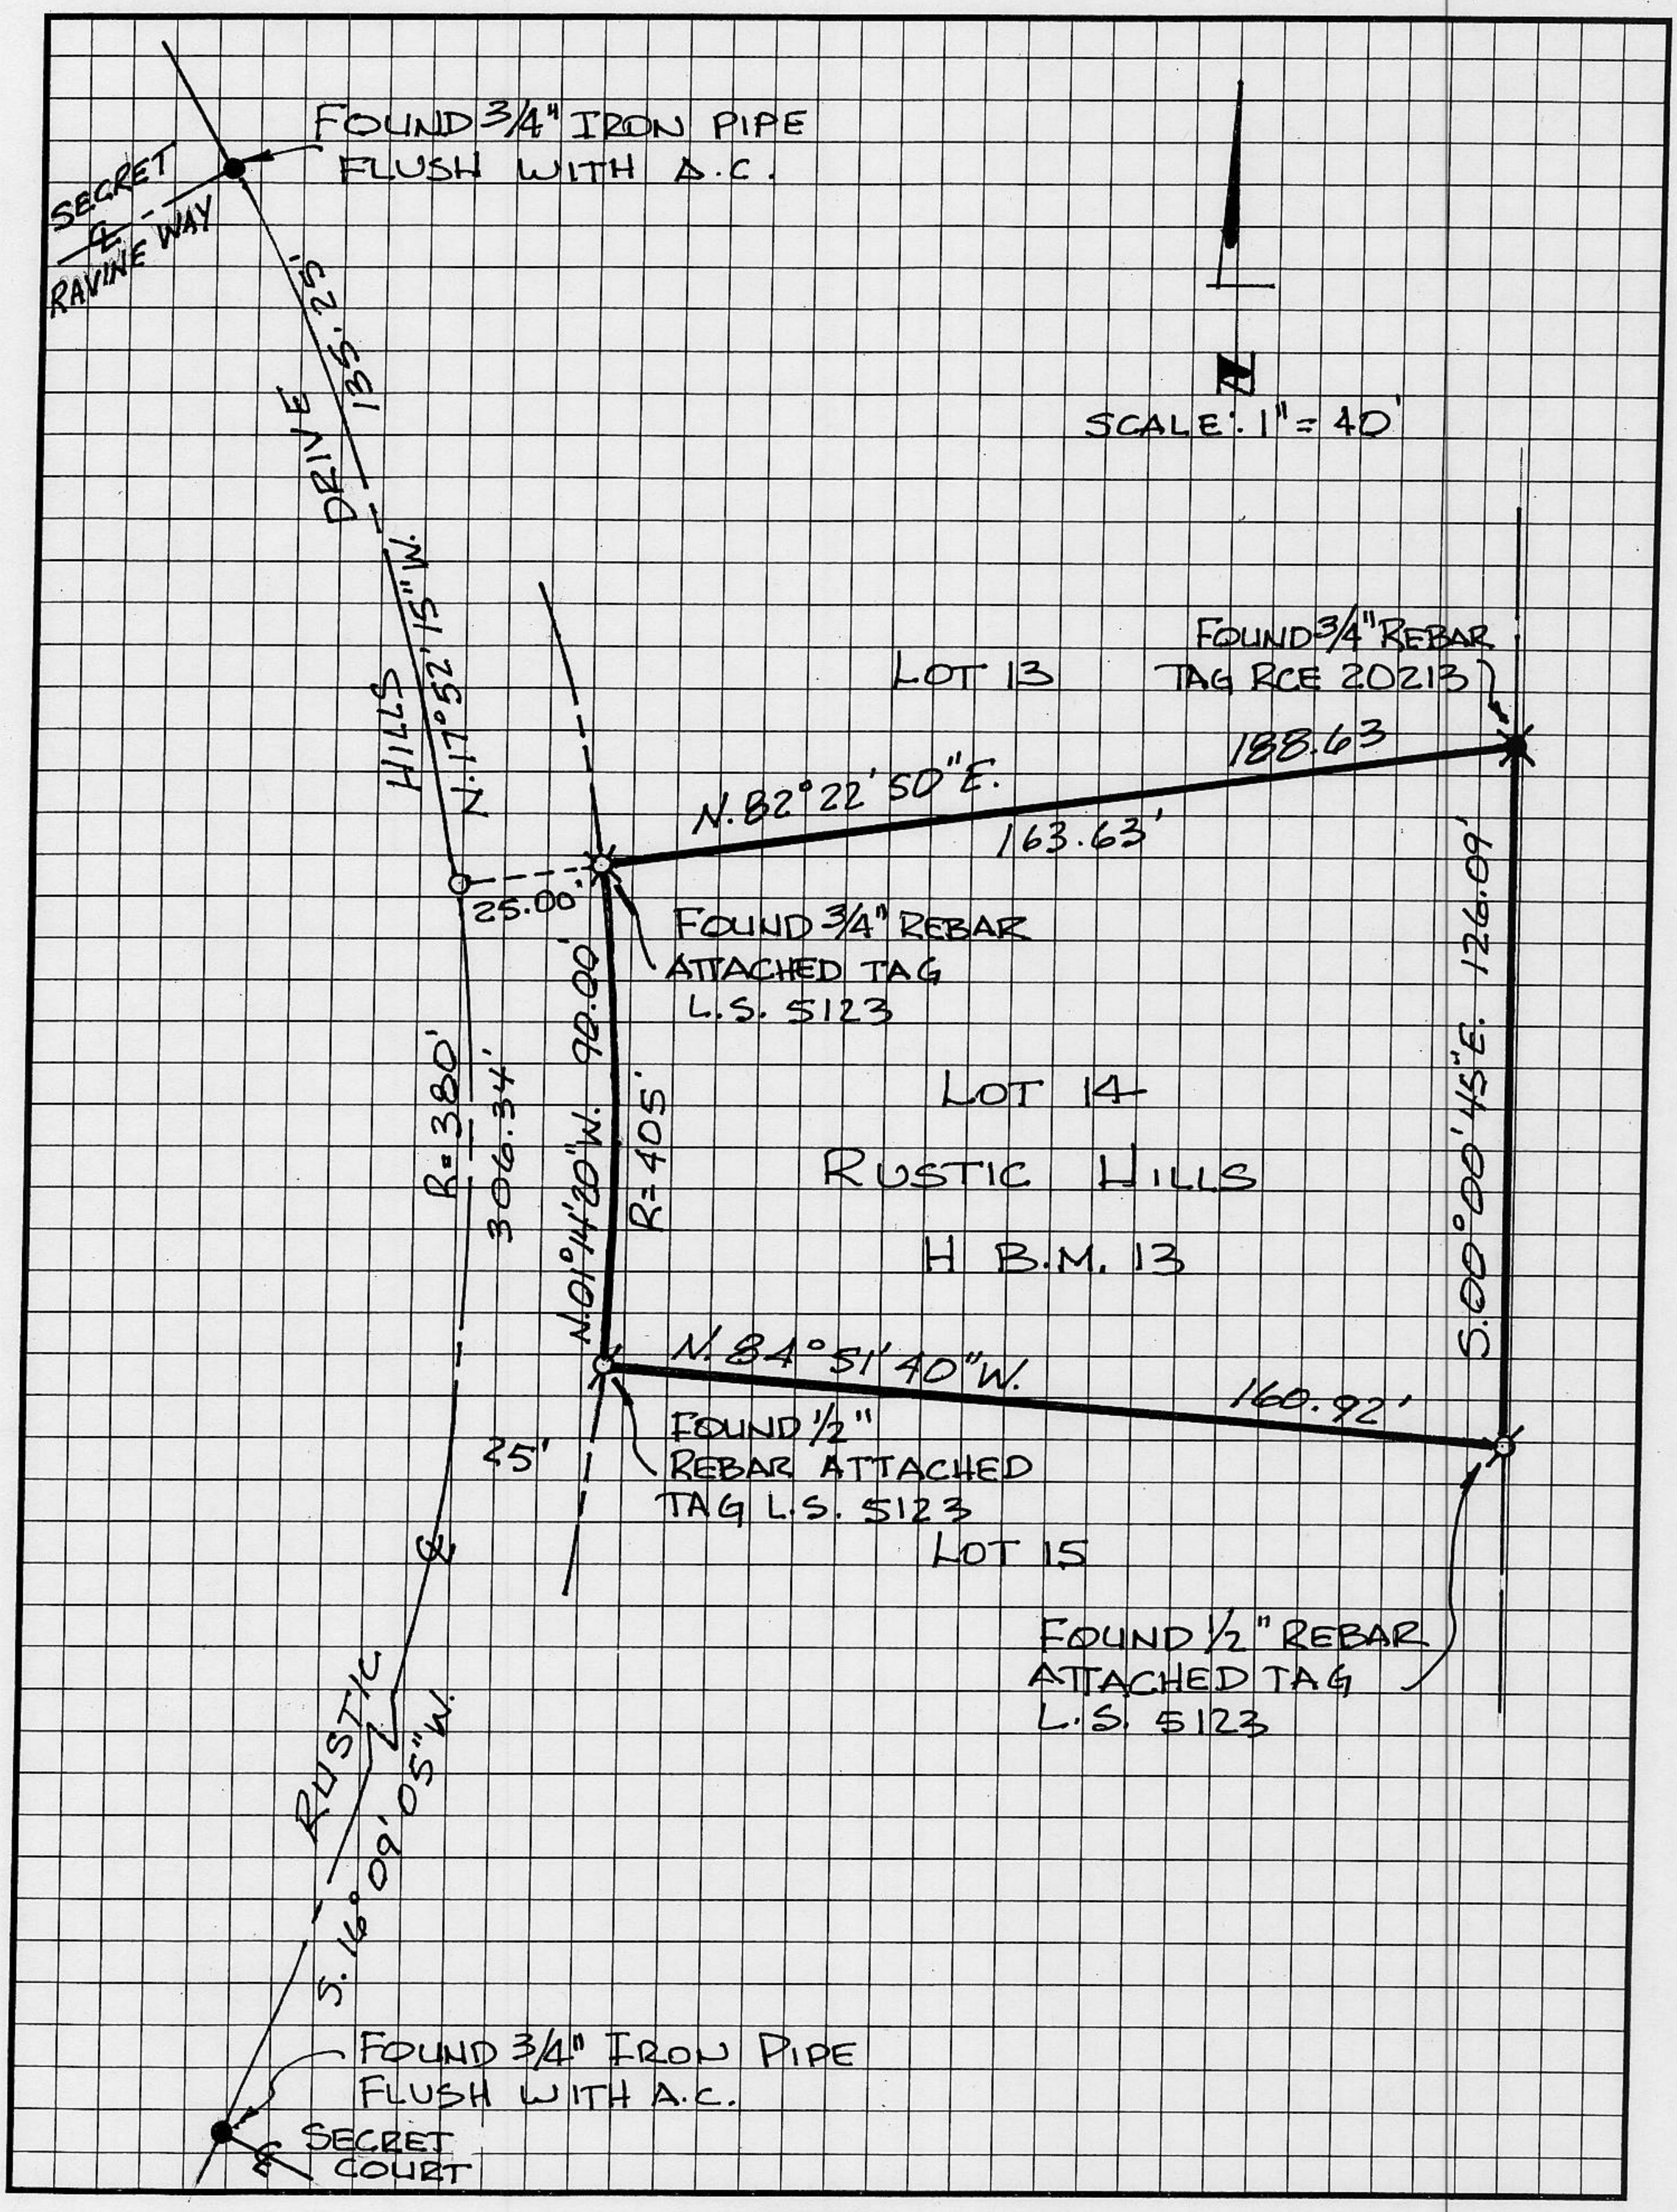

BOOK ____ CORNER RECORDS PAGE ____