CORNER RECORD

COUNTY OF PLACER, CALIFORNIA

City of _____ Document Number _____

Brief Legal Description LOT 11 - E MAPS 48, PCR

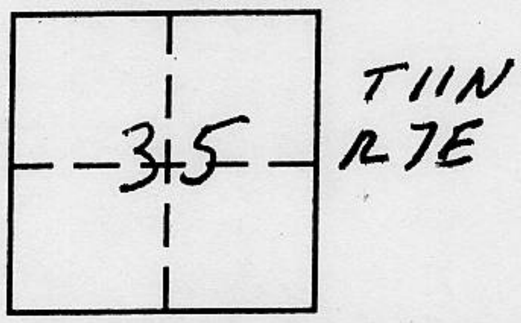

CORNER TYPE

Government Corner	☐	Control	☐
Meander	☐	Property	☒
Rancho	☐	Other	☐

Date of Survey _____

COORDINATES *(Optional)*

N. _____

E. _____

Zone _____ Datum _____

Elev. _____

Corner — Left as found ☐ Found and tagged ☐ Established ☐ Reestablished ☒ Rebuilt ☐

Identification and type of corner found: Evidence used to identify or procedure used to establish or reestablish corner:

located North corner section 35; T11N, R07E MDM & 2 original iron pins on West line Hidden Valley Subdivision.

A description of the physical condition of the monument as found and as set or reset: set 3/4" iron pin w/ copper collar at record position NW corner lot 11. Set railroad spike stamped LS4751 at record positim NE corner Lot 11. Copper collar @ NW cor. stamped LS4751

BOOK 8 CORNER RECORDS PAGE 35

SURVEYOR'S STATEMENT

This Corner Record was prepared by me or under my direction in conformance with the Land Surveyors' Act on May 29 2003

Signed _____ L.S. or R.C.E. Number LS 4751

PROFESSIONAL LAND SURVEYOR
DENNIS GEOFFREY MEYER
SEAL
LS 4751
EXPIRES SEPT. 30, 2003
STATE OF CALIFORNIA

COUNTY SURVEYOR'S STATEMENT

This Corner Record was received May 9 2003 and examined and filed JUNE 24 2003 19 ____.

Signed Charles B. Grant LS 6158 Title DEPUTY COUNTY SURVEYOR

LICENSED LAND SURVEYOR
CHARLES B. GRANT
Exp. 3-31-06
No. 6158
STATE OF CALIFORNIA

County Surveyor's Comment _____

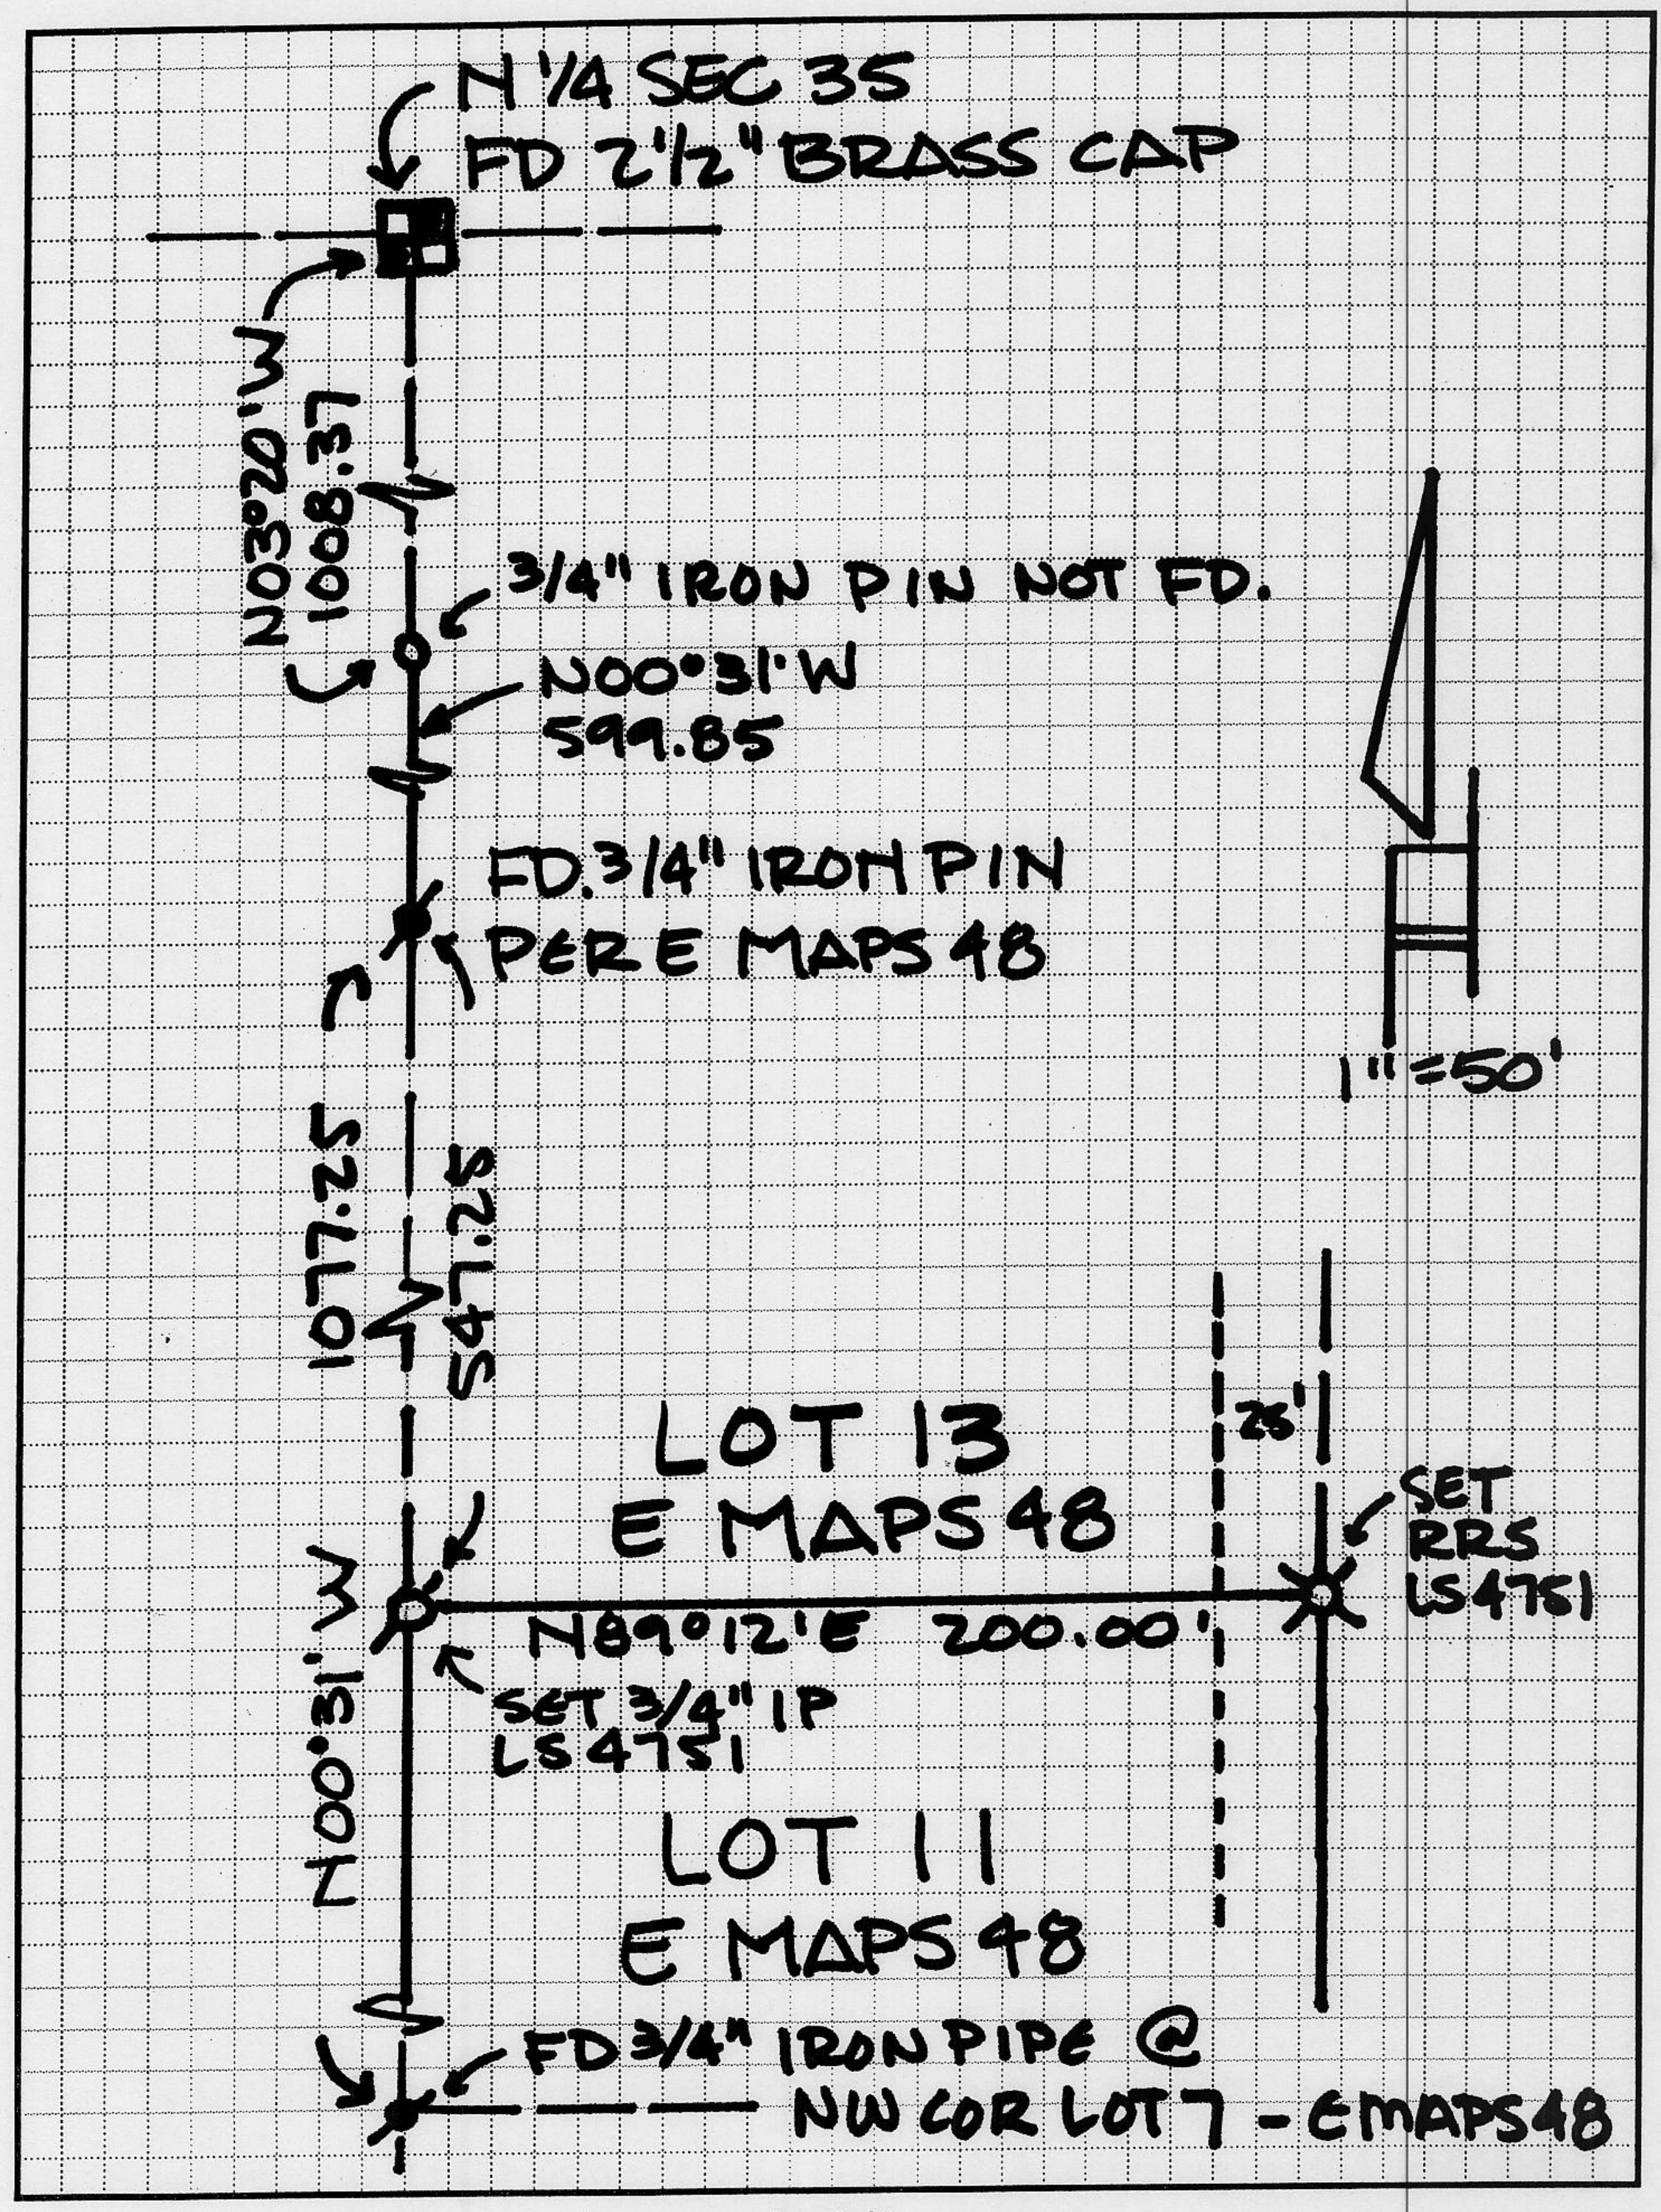

BOOK ____ CORNER RECORDS PAGE ____