CORNER RECORD

COUNTY OF PLACER, CALIFORNIA

City of _____ Document Number _____

Brief Legal Description Southwest corner, Lot 37, Christian Valley Park unit no.4, "H"of Maps 24

CORNER TYPE

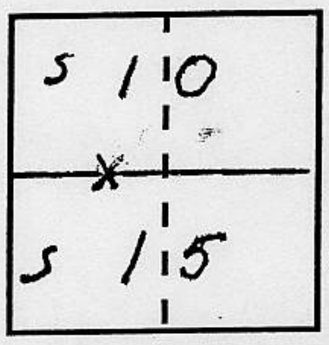

T13N
R8E

Government Corner ☐ Control ☐

Meander ☐ Property ☒

Rancho ☐ Other ☐

Date of Survey February 3, 2003

COORDINATES
(Optional)

N. _____

E. _____

Zone _____ Datum _____

Elev. _____

Corner — Left as found ☐ Found and tagged ☐ Established ☐ Reestablished ☒ Rebuilt ☐

Identification and type of corner found: Evidence used to identify or procedure used to establish or reestablish corner:
Located the the monument at the northerly end of the curve on the westerly boundary of Lot 36, "H" of Maps 24, and the southerly end of the curve on the westerly boundaryof said Lot 37, "H" of Maps 24, per record. Reestablished the westerly corner common to said lots 36 & 37 from found corners, based on record data.

A description of the physical condition of the monument as found and as set or reset: Set 3/4" rebar with copper collar, stamped LS 7802

BOOK 8 CORNER RECORDS PAGE 38

SURVEYOR'S STATEMENT

This Corner Record was prepared by me or under my direction in conformance with the Land Surveyor's Act on February 3, 20 03.

Signed [signature] L.S. or R.C.E. Number LS 7802

PROFESSIONAL LAND SURVEYOR
WILLIAM J. WILSON
LS 7802
EXPIRES DEC 31, 2005
STATE OF CALIFORNIA

COUNTY SURVEYOR'S STATEMENT

This Corner Record was received February 10 20 03 and examined and filed AUG. 15 2003.

Signed Charles B. Grant LS 6158 Title DEPUTY COUNTY SURVEYOR

LICENSED LAND SURVEYOR
SEAL
CHARLES B. GRANT
Exp. 3-31-06
No. 6158
STATE OF CALIFORNIA

County Surveyor's Comment _____

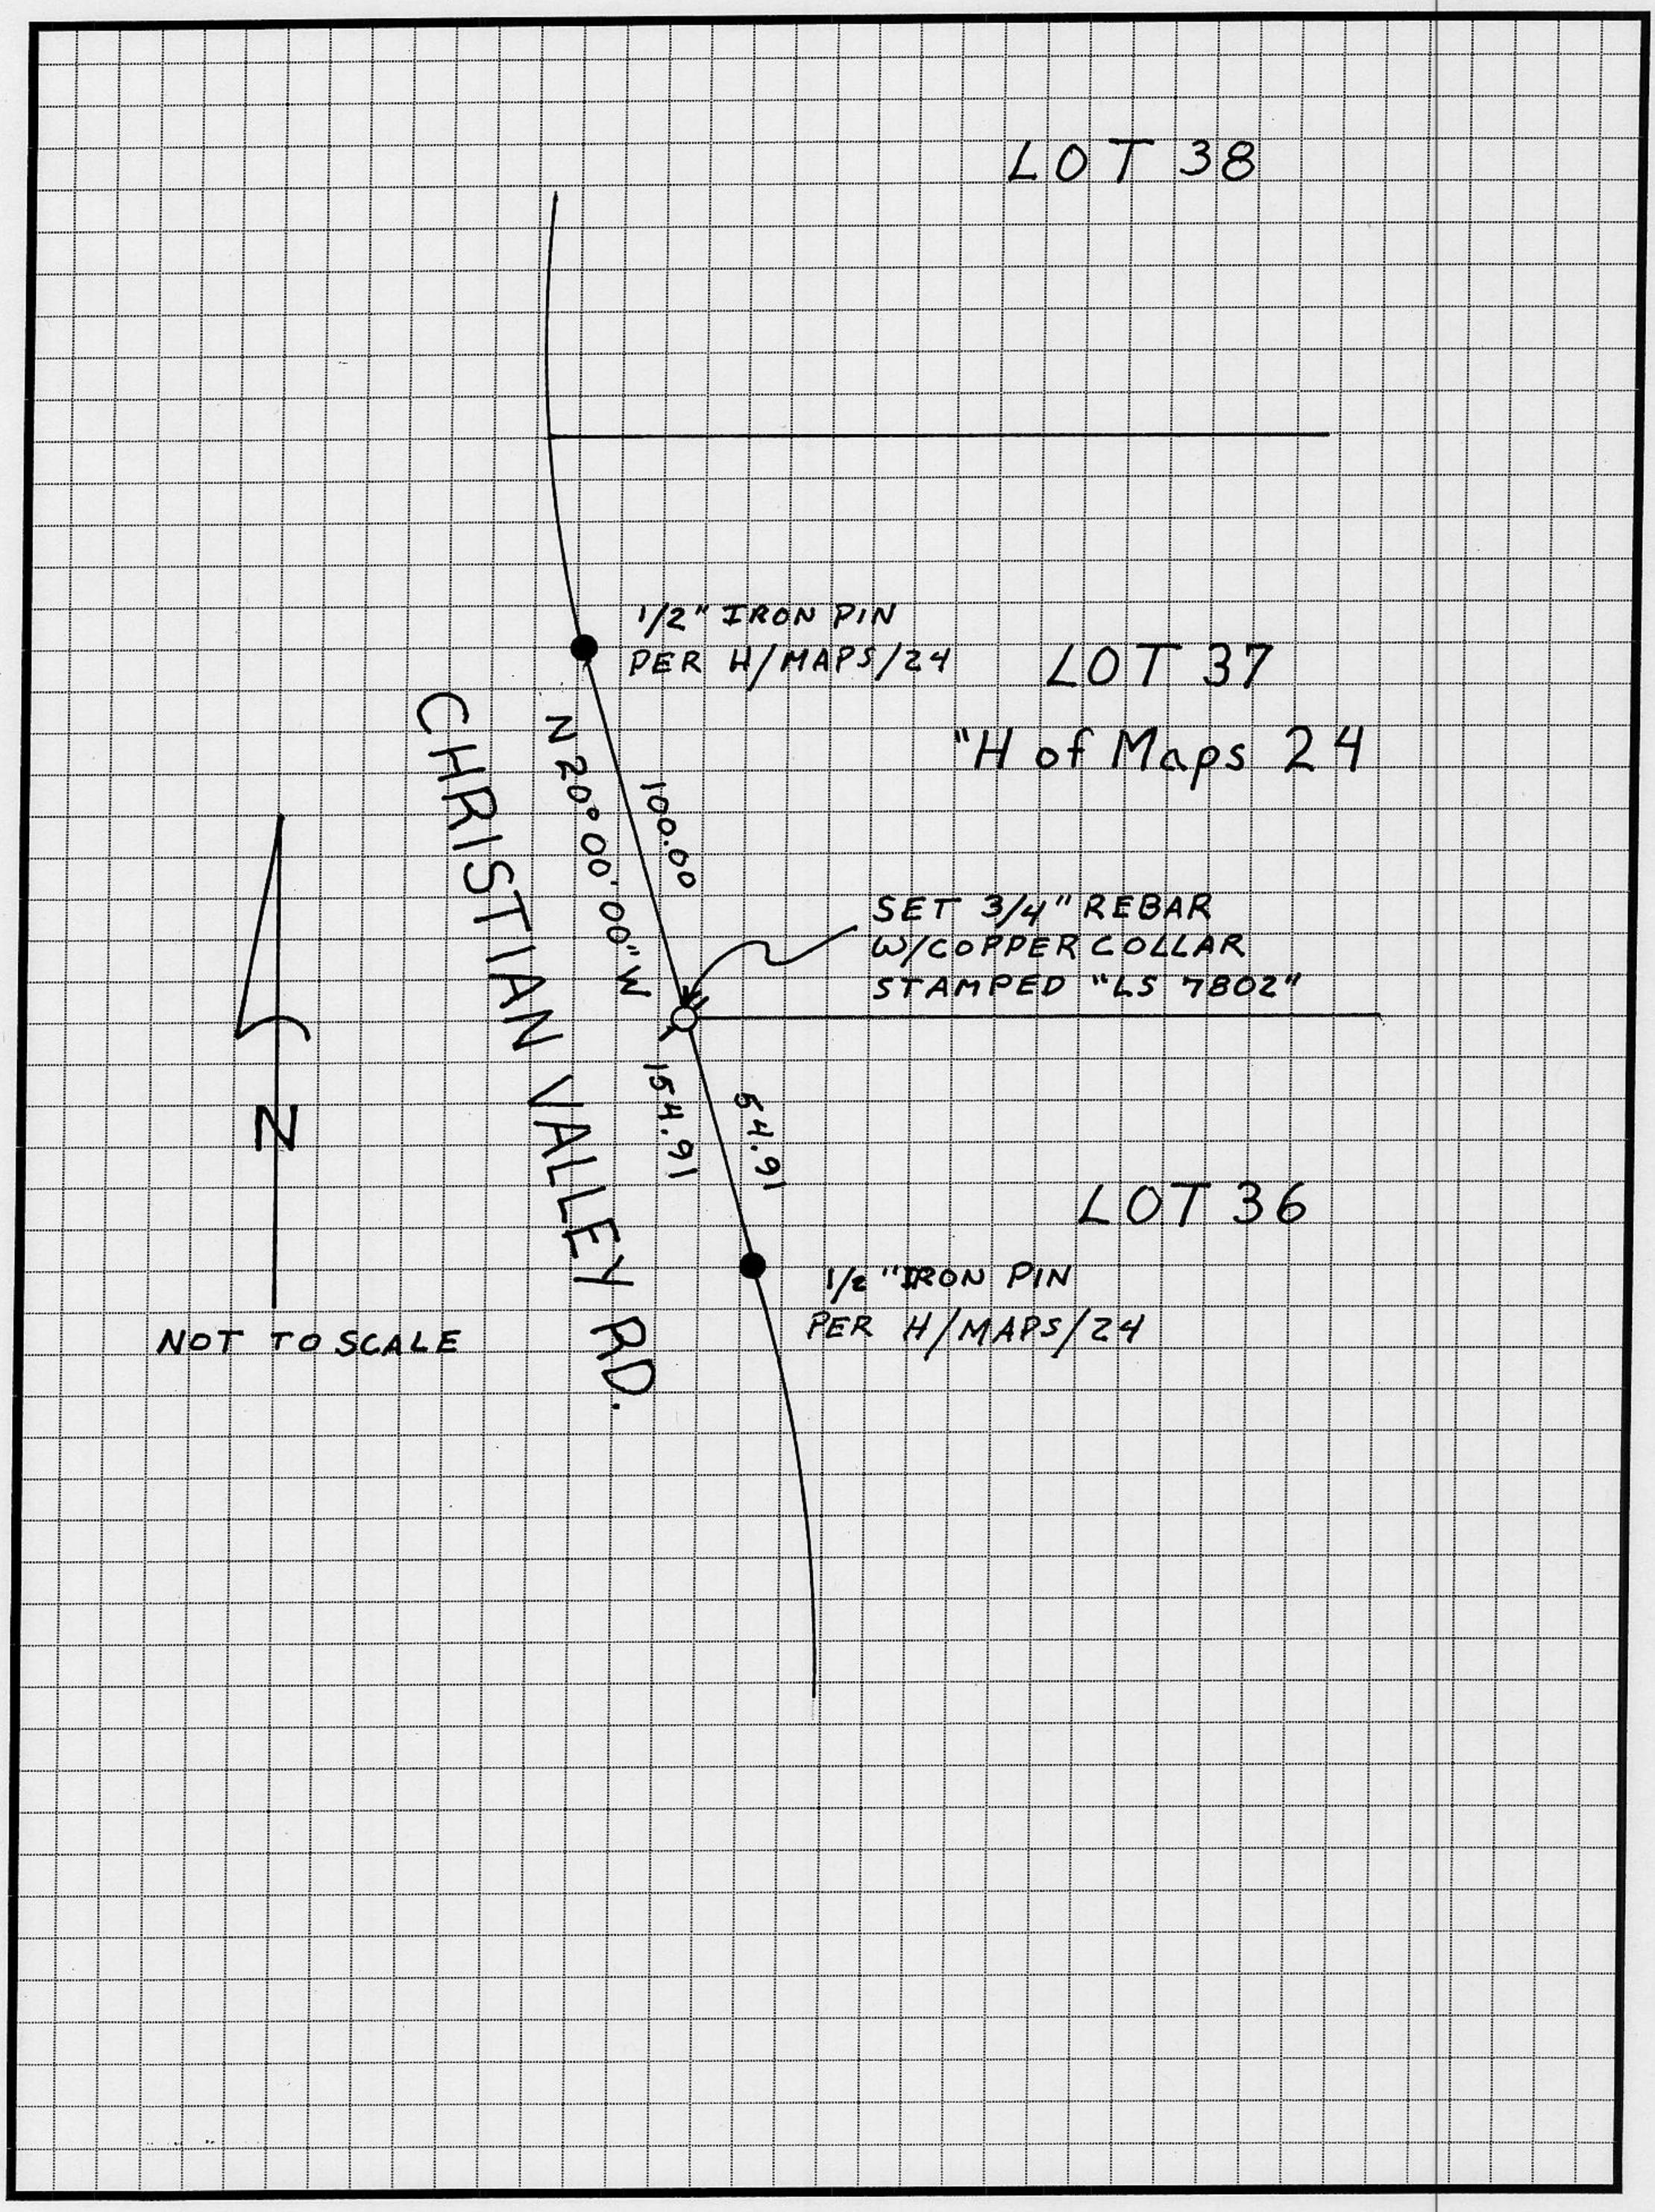

BOOK ____ CORNER RECORDS PAGE ____