CORNER RECORD

COUNTY OF PLACER, CALIFORNIA

City of Kings Beach, CA

Document Number

Brief Legal Description Lot 5, Block-P, Lake Vista Sub., Placer Co, CA PER BOOK D MAPS, PAGE 22A

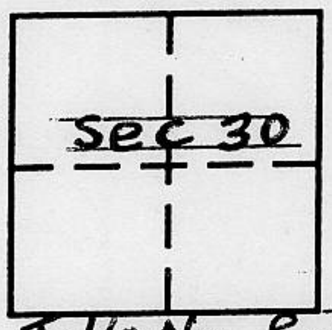

T.16N., R.18E

CORNER TYPE

Government Corner ☐ Control ☐
Meander ☐ Property ☒
Rancho ☐ Other ☐
Date of Survey July 25, 2003

COORDINATES (Optional)

N.
E.
Zone Datum
Elev.

Corner — Left as found ☐ Found and tagged ☒ Established ☐ Reestablished ☒ Rebuilt ☐

Identification and type of corner found: Evidence used to identify or procedure used to establish or reestablish corner:

① Found 3/4" IP W/Plug LS 4402
② Found 6"x6" Conc Mon W/ Copper Pin
③ Found 1" IP With No Tag

A description of the physical condition of the monument as found and as set or reset:

④ Found 3/4" IP W/No Tag - Tagged PLS-6508
⑤ Found 1 1/2" Axle With Square Top - Tagged PLS-6508
⑥ Found No 5 Rebar W/damaged Cap - Tagged PLS-6508
⑦ Set No 5 Rebar W/Cap PLS-6508

BOOK 8 CORNER RECORDS PAGE 42

SURVEYOR'S STATEMENT

This Corner Record was prepared by me or under my direction in conformance with the Land Surveyors' Act on July 30th ~~19~~ 2003

Signed Conn Davis L.S. or R.C.E. Number 6508

PROFESSIONAL LAND SURVEYOR CONN DAVIS No. 6508 Exp. SEAL 6/30/07 7/30/03 STATE OF CALIFORNIA

COUNTY SURVEYOR'S STATEMENT

This Corner Record was received August 15 ~~19~~ 2003 and examined

and filed AUG. 15 2003 19 ____.

Signed Charles B. Grant LS 6158 Title DEPUTY COUNTY SURVEYOR

LICENSED LAND SURVEYOR CHARLES B. GRANT Exp. 3-31-06 No. 6158 STATE OF CALIFORNIA

County Surveyor's Comment

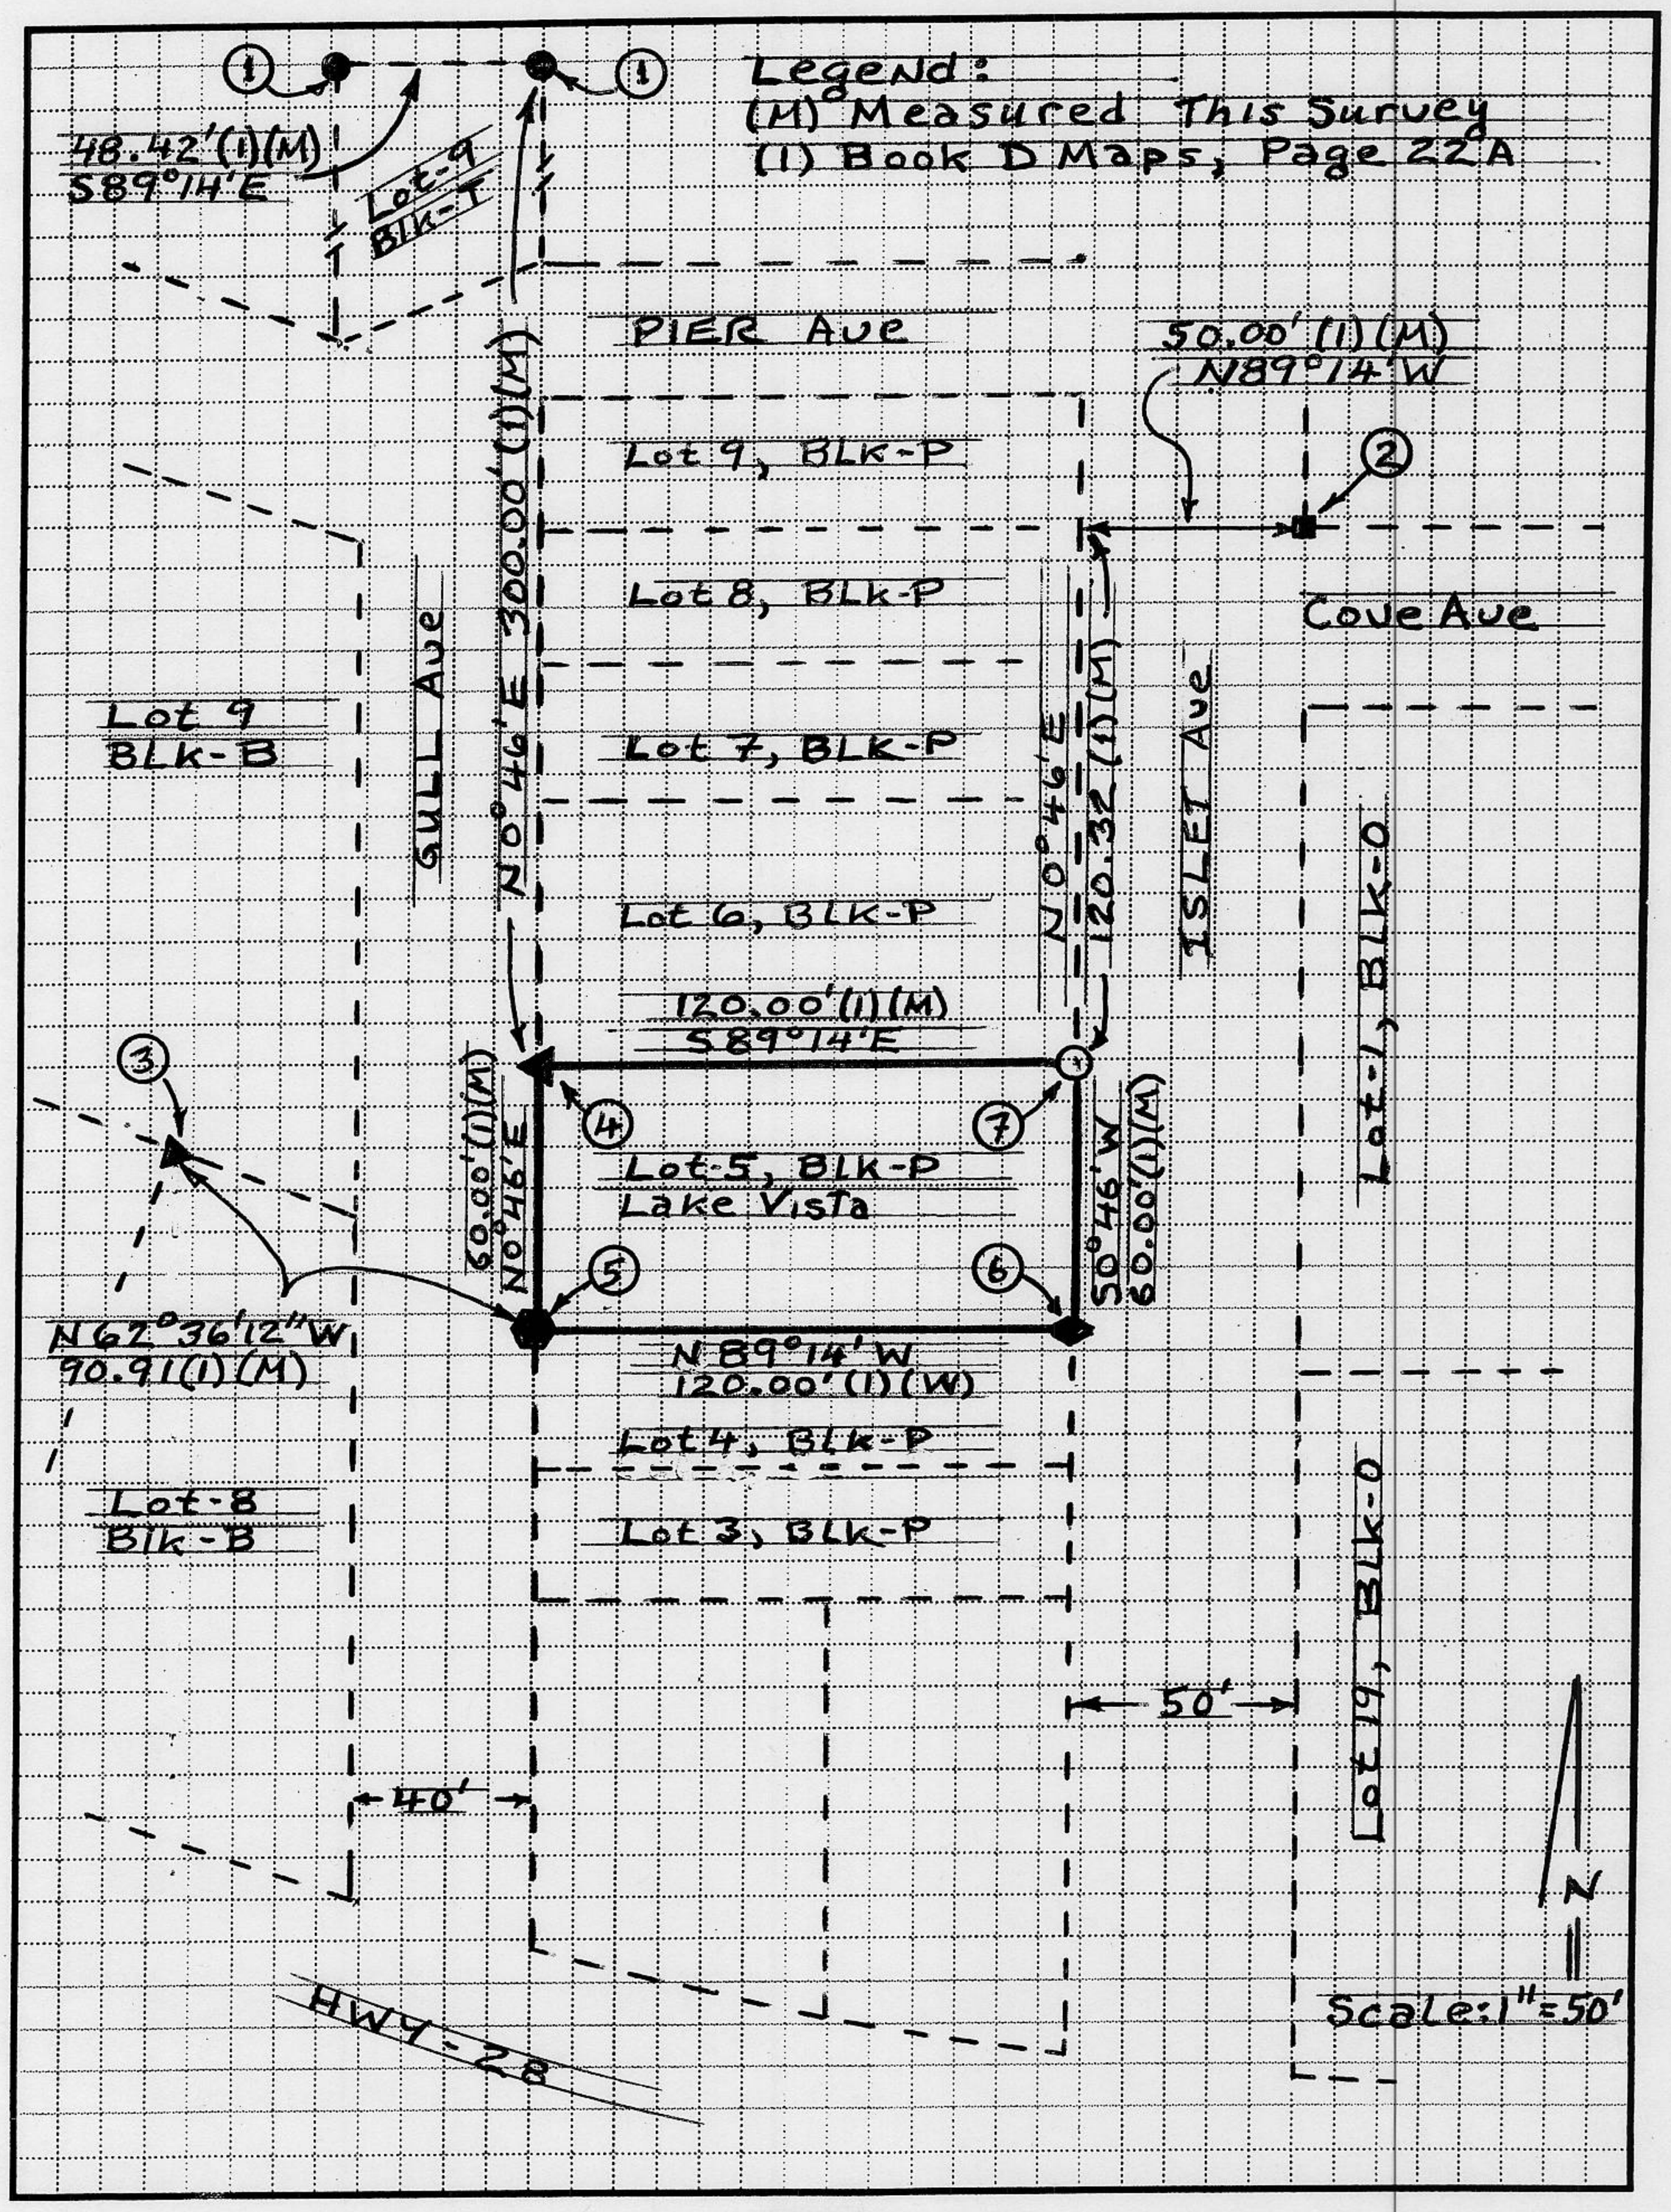

BOOK ____ CORNER RECORDS PAGE ____