CORNER RECORD

Unincorporated Area

Lot 9, Book P of Maps, Page 32

Document Number _____

County of Placer, California

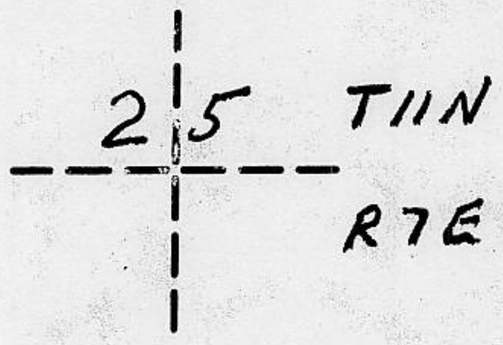

CORNER TYPE

Government Corner ☐ Control ☐
Meander ☐ Property ☒
Rancho ☐ Other ☐
Date of Survey SEPT 25, 03

COORDINATES *(Optional)*

N. _____
E. _____
Zone _____ Datum _____
Elev. _____

Corner Left as found ☒ Found and tagged ☐ Established ☒ Reestablished ☐ Rebuilt

Identification and type of corner found: Evidence used to identify or procedure used to establish or reestablish the corner: Found Monument Wells and Iron Pipes in Woodrock Way as shown on Plat No. 637, Walden Woods Unit No. 5 filed in Book P of Maps, Page 32 as shown on attached exhibit.

A description of the physical condition of the monument as found and as set or reset: Set 5/8" rebar with plastic cap stamped L.S 7873 as shown on the attached exhibit.

SURVEYOR'S STATEMENT

This Corner Record was prepared by me or under my direction in conformance with the Land Surveyors' Act on October 22, 2003.

Signed [signature] L.S. 7873

PROFESSIONAL LAND SURVEYOR
KONRAD M. STINCHFIELD
Exp. 12-31-06
No. 7873
STATE OF CALIFORNIA

COUNTY SURVEYOR'S STATEMENT

This Corner Record was received NOV 12 2003 and examined and filed NOV 24 2003.

Signed Charles B. Grant LS 6158 Title DEPUTY COUNTY SURVEYOR

LICENSED LAND SURVEYOR
CHARLES B. GRANT
Exp. 3-31-06
No. 6158
STATE OF CALIFORNIA

County Surveyor's Comment: _____

BOOK 8 CORNER RECORDS PAGE 73

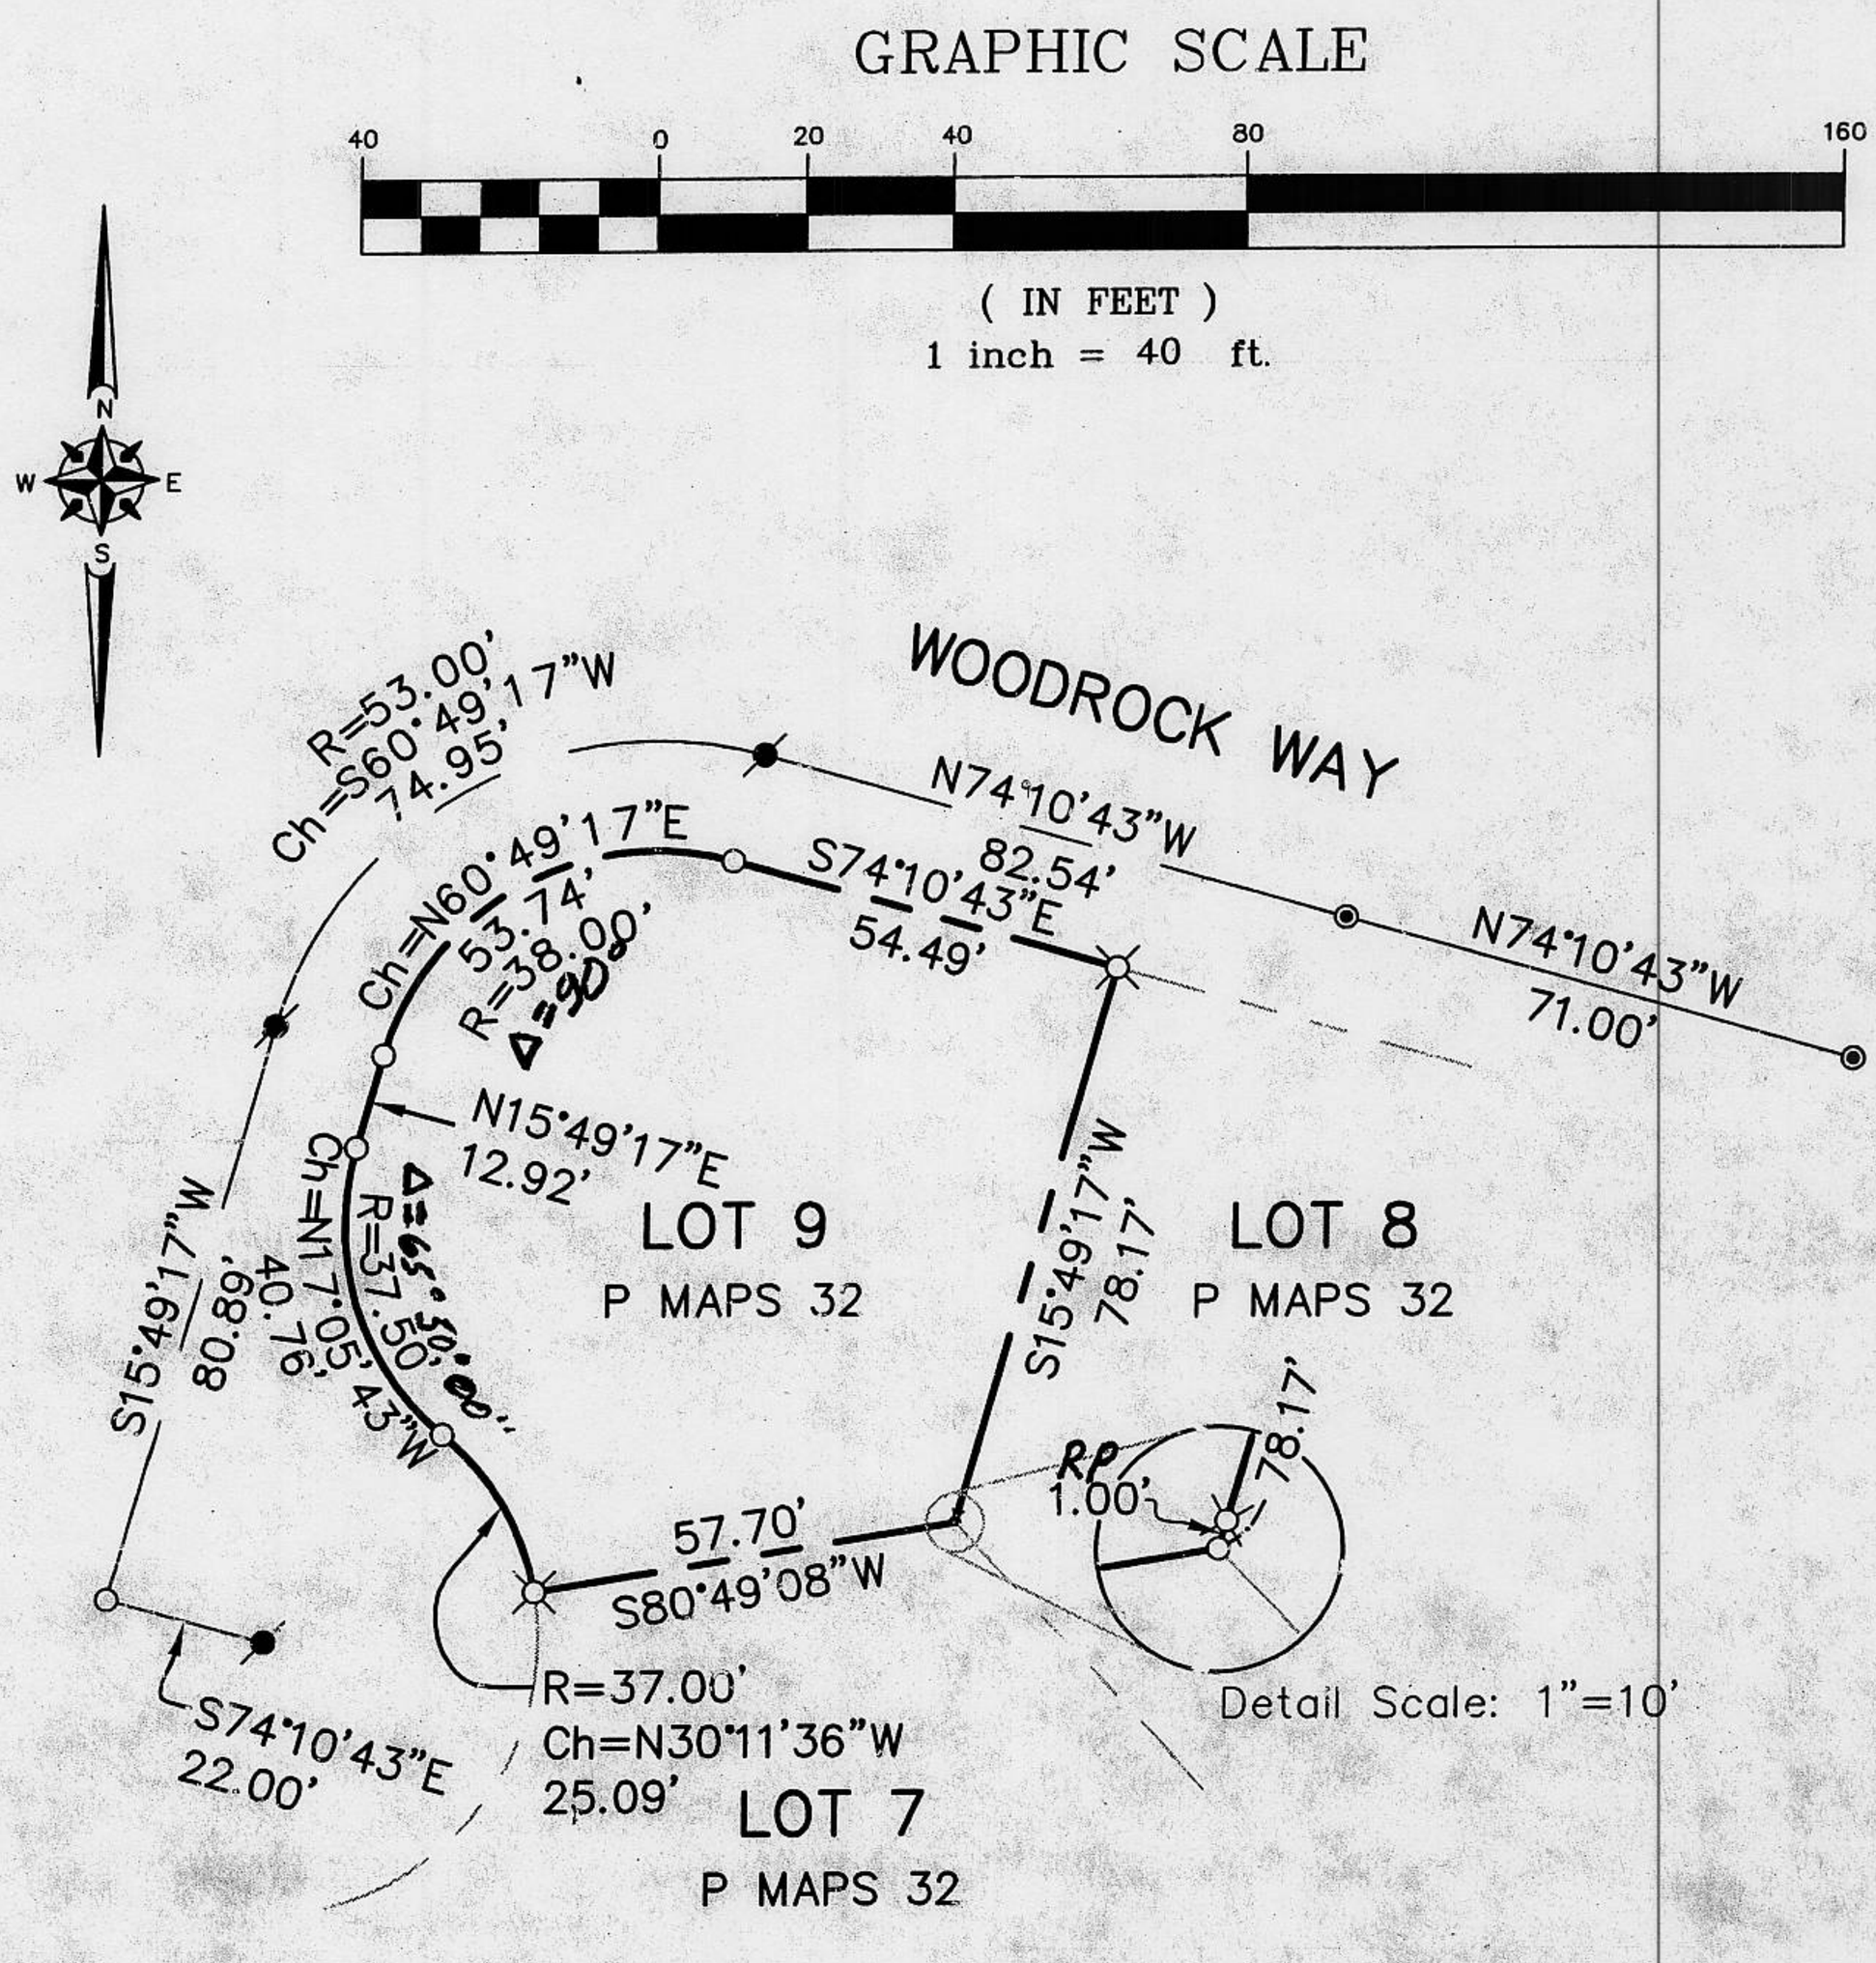

LEGEND

Set 5/8" Rebar w/plastic cap stamped L.S. 7873 Unless noted otherwise

Found 2" Brass Cap in Monument Well

Found ¾" Iron Pipe

Dimension Point (Nothing Found or Set)

SCALE: 1" = 40'

Exhibit to accompany
Corner Record
Lot 9, P MAPS 32
Unincorporated Area, County of Placer,
State of California

WECKER SURVEYS
1111 Kennedy Place
Suite 4
DAVIS, CA 95616
530-792-7252
FAX 530-792-7171