CORNER RECORD

COUNTY OF PLACER, CALIFORNIA

City of _____ Document Number _____

Brief Legal Description RECORD of SURVEY No. 2169 BOOK 15 of SURVEYS PAGE 148

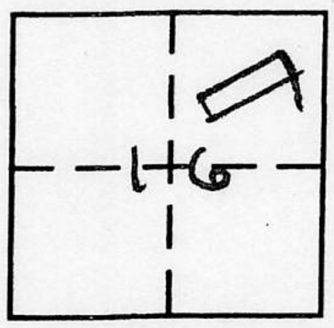

SEC. 16
T. 13 N.
R. 8 E.
M.D.M.

CORNER TYPE

Government Corner	☐	Control	☐
Meander	☐	Property	☒
Rancho	☐	Other	☐

Date of Survey DEC 03

COORDINATES *(Optional)*

N. _____
E. _____
Zone _____ Datum _____
Elev. _____

Corner — Left as found ☐ Found and tagged ☐ Established ☐ Reestablished ☒ Rebuilt ☐

Identification and type of corner found: Evidence used to identify or procedure used to establish or reestablish corner:

FOUND RAILROAD SPIKE STAMPED LS 4751 IN TRAVELED WAY of STANLEY DRIVE Per RECORD of SURVEY No. 2169, BOOK 15 OF SURVEYS PAGE 148. ESTABLISHED REFERENCE POINTS from FOUND MONUMENTS PRIOR TO ASPHALT OVERLAY.

A description of the physical condition of the monument as found and as set or reset:

FROM REFERENCE POINTS SET P.K. NAIL WITH 1¼" BRASS WASHER STAMPED "PLA CO SURVEY" CENTERED OVER FOUND MONUMENT AFTER ASPHALT OVERLAY.

BOOK 8 CORNER RECORDS PAGE 80

SURVEYOR'S STATEMENT

This Corner Record was prepared by me or under my direction in conformance with the Land Surveyors' Act on Dec. 29 2003.

Signed _____ L.S. or R.C.E. Number LS 7887

LICENSED LAND SURVEYOR JAMES J. MARTIN Exp. 3/31/07 7887 STATE OF CALIFORNIA

COUNTY SURVEYOR'S STATEMENT

This Corner Record was received January, 14 2004 and examined and filed MARCH 1 2004.

Signed Charles B. Grant LS 6158 Title DEPUTY COUNTY SURVEYOR

LICENSED LAND SURVEYOR CHARLES B. GRANT Exp. 3-31-06 No. 6158 STATE OF CALIFORNIA

County Surveyor's Comment _____

PLACER HILLS
UNION SCHOOL DISTRICT
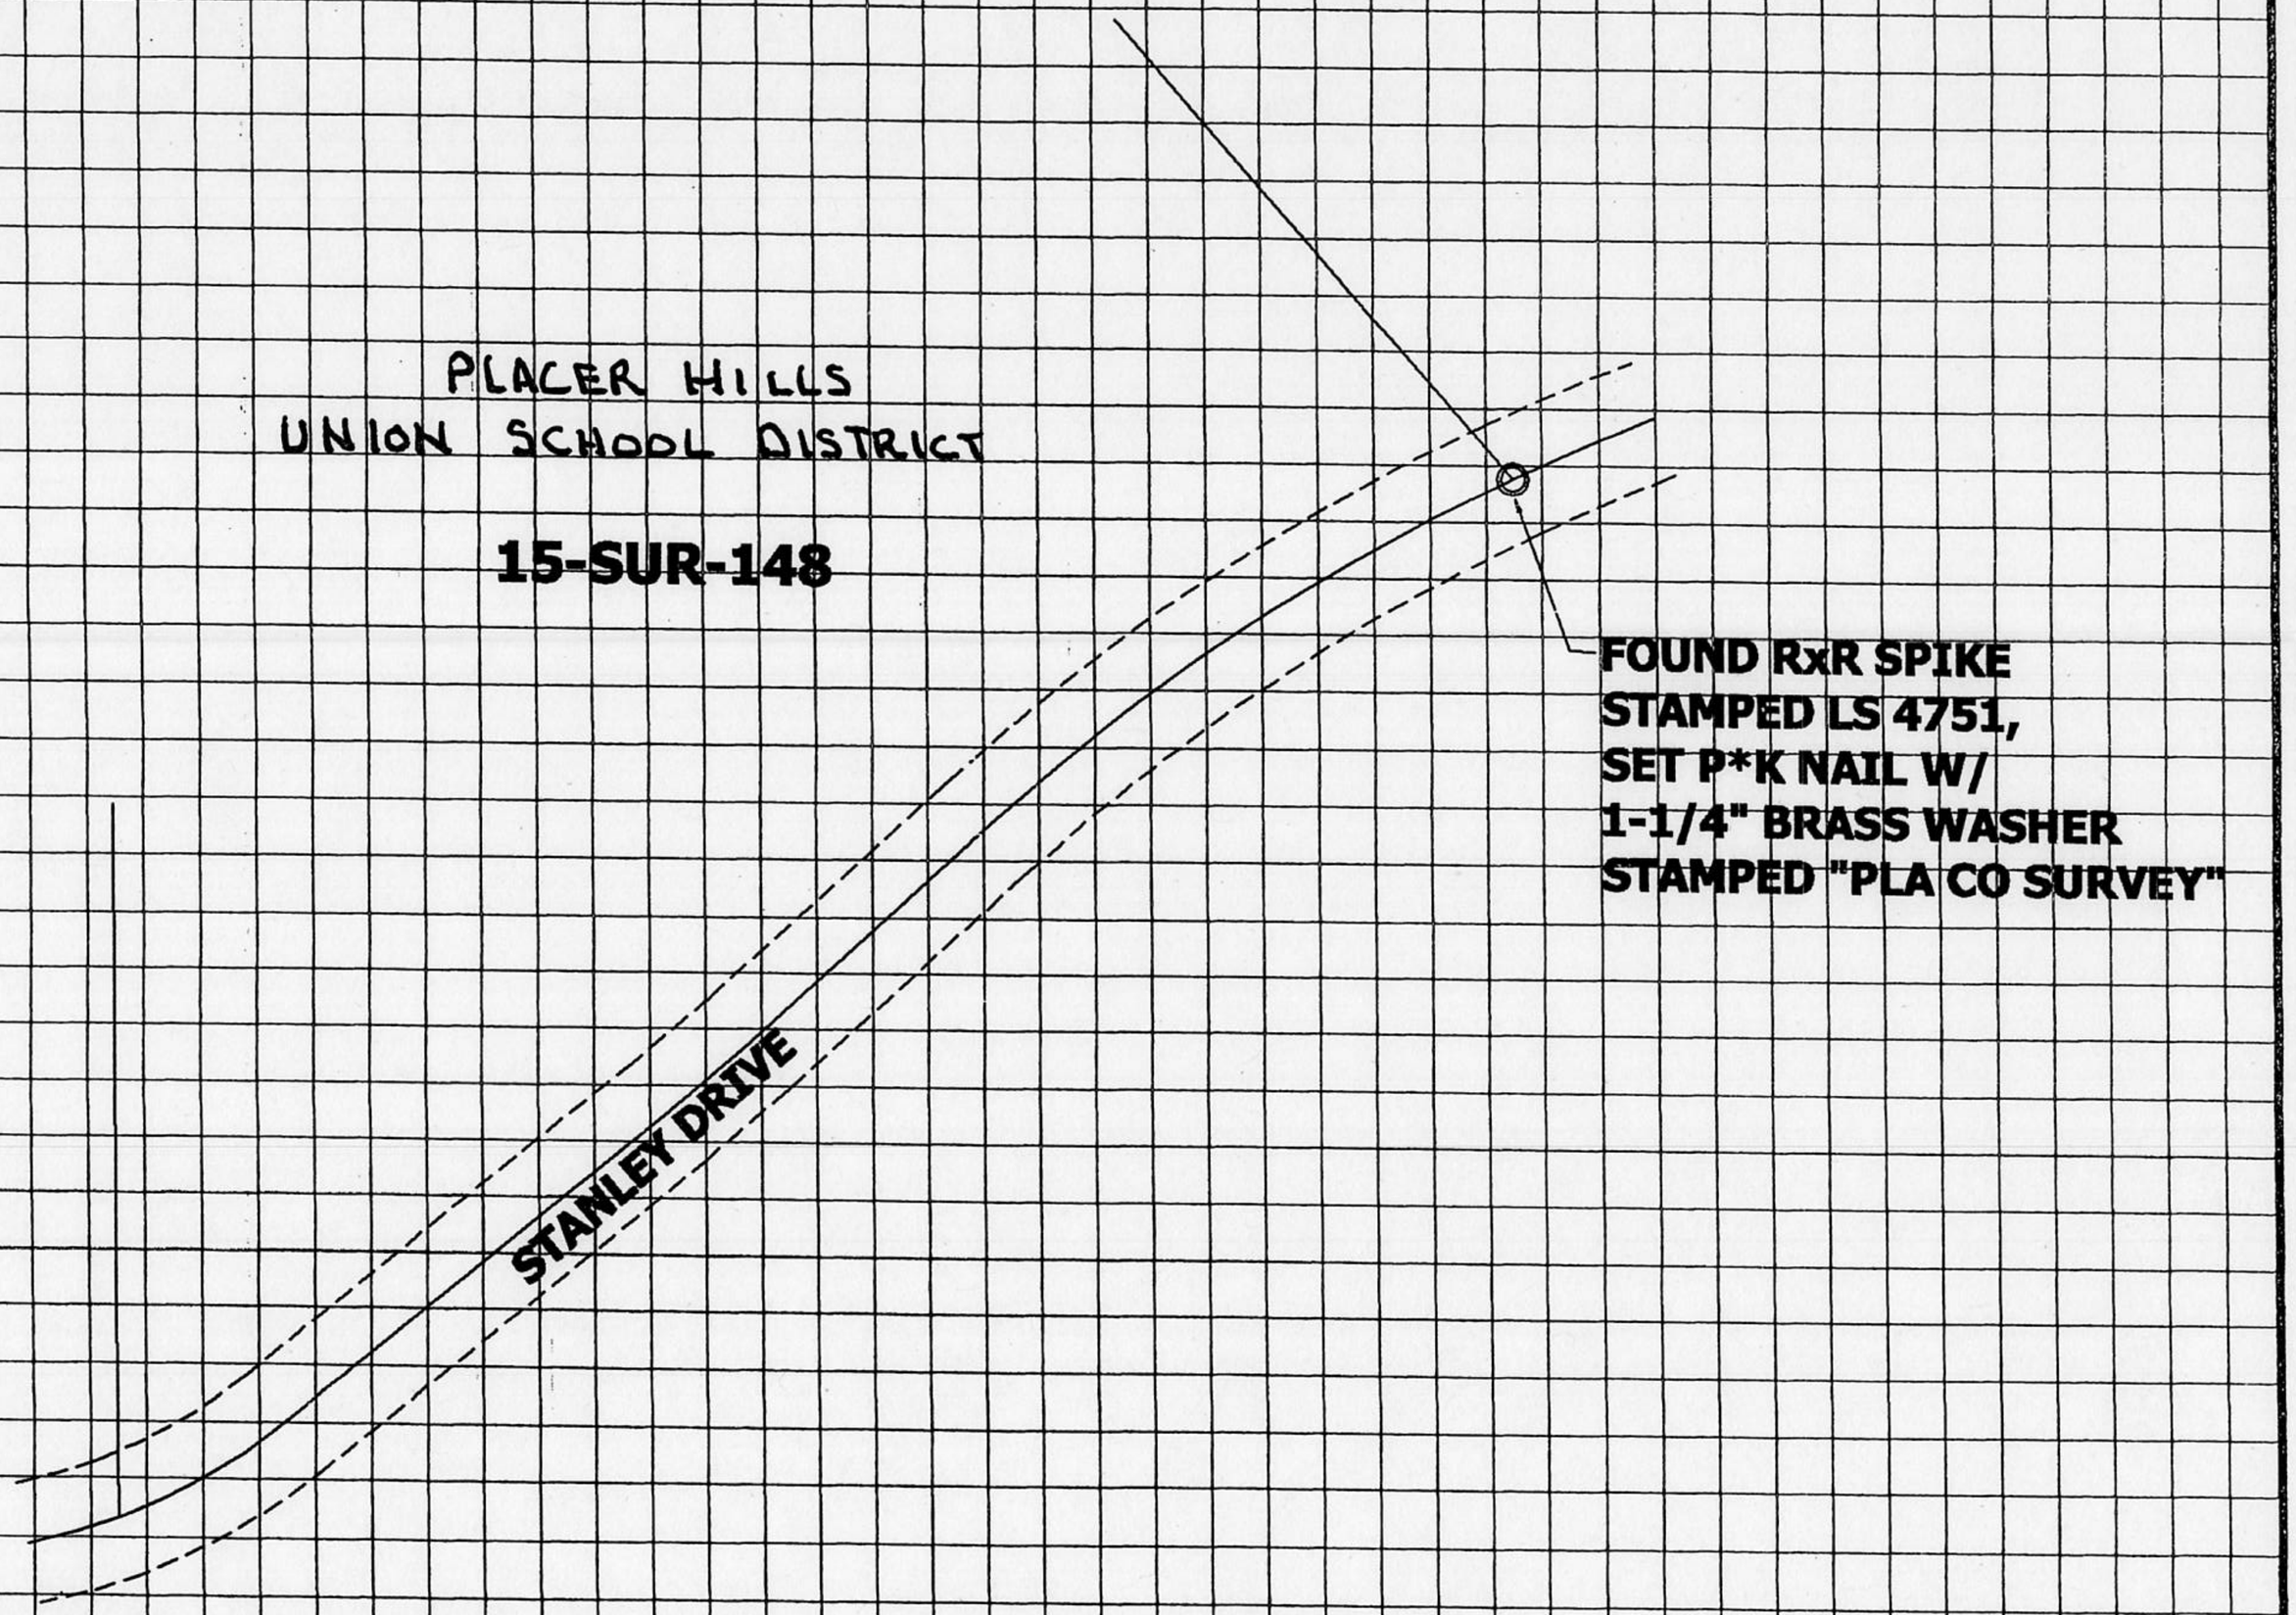
15-SUR-148