CORNER RECORD

Document Number 20080011

City of ROCKLIN County of PLACER, California

Brief Legal Description N.E. COR LOT 11, SE COR LOT 12, BOOK Y-MAPS 58.

17

T11N, R7E MBM

CORNER TYPE

Government Corner ☐ Control ☐

Meander ☐ Property ☒

Rancho ☐ Other ☐

Date of Survey 2-18-08

COORDINATES (Optional)

N.

E.

Zone NAD27 ☐ NAD83 ☐

NAD83 Epoch

Elev.

Vert. Datum: NGVD29 ☐ NAVD88 ☐

Meas. Units: Metric ☐ Imperial ☐

Corner – Left as found ☒ Found and tagged ☐ Established ☐ Reestablished ☒ Rebuilt ☐

Identification and type of corner found: Evidence used to identify or procedure used to establish or reestablish the corner:

STREET R/W & ℄ @ AMERICANA WAY AND THE EAST LINE OF YANKEE HILL ESTATES UNIT 1, BOOK "Y" OF MAPS @ PAGE 58 FOUND MONUMENTS PER MAP (SET BY MAP TIES)

A description of the physical condition of the monument as found and as set or reset:

PORTION OF SIDEWALK CUT BACK, SCRIBES MISSING. FOUND ℄ MONUMENTS AND LOT CORNERS PER MAP, SET 3/4" I.P. IN LIEU OF SCRIBES.

BOOK 12 CORNER RECORDS PAGE 10

SURVEYOR'S STATEMENT

This Corner Record was prepared by me or under my direction in conformance with the Land Surveyor's Act on FEB 28, 2008.

Signed William E. Mitchell P.L.S or R.C.E. No. PLS #3475

LICENSED LAND SURVEYOR WILLIAM EDWARD MITCHELL No. LS3475 Exp. 6-30-08 STATE OF CALIFORNIA

COUNTY SURVEYOR'S STATEMENT

This Corner Record was received MARCH 4, 2008

and examined and filed MARCH 28 2008

Signed Chas B. Grant P.L.S or R.C.E. No. 6158 LICENSE EXPIRES 3-31-10

Title DEPUTY COUNTY SURVEYOR

LICENSED LAND SURVEYOR CHARLES B. GRANT Exp. 3-31-10 No. 6158 STATE OF CALIFORNIA

County Surveyor's Comment

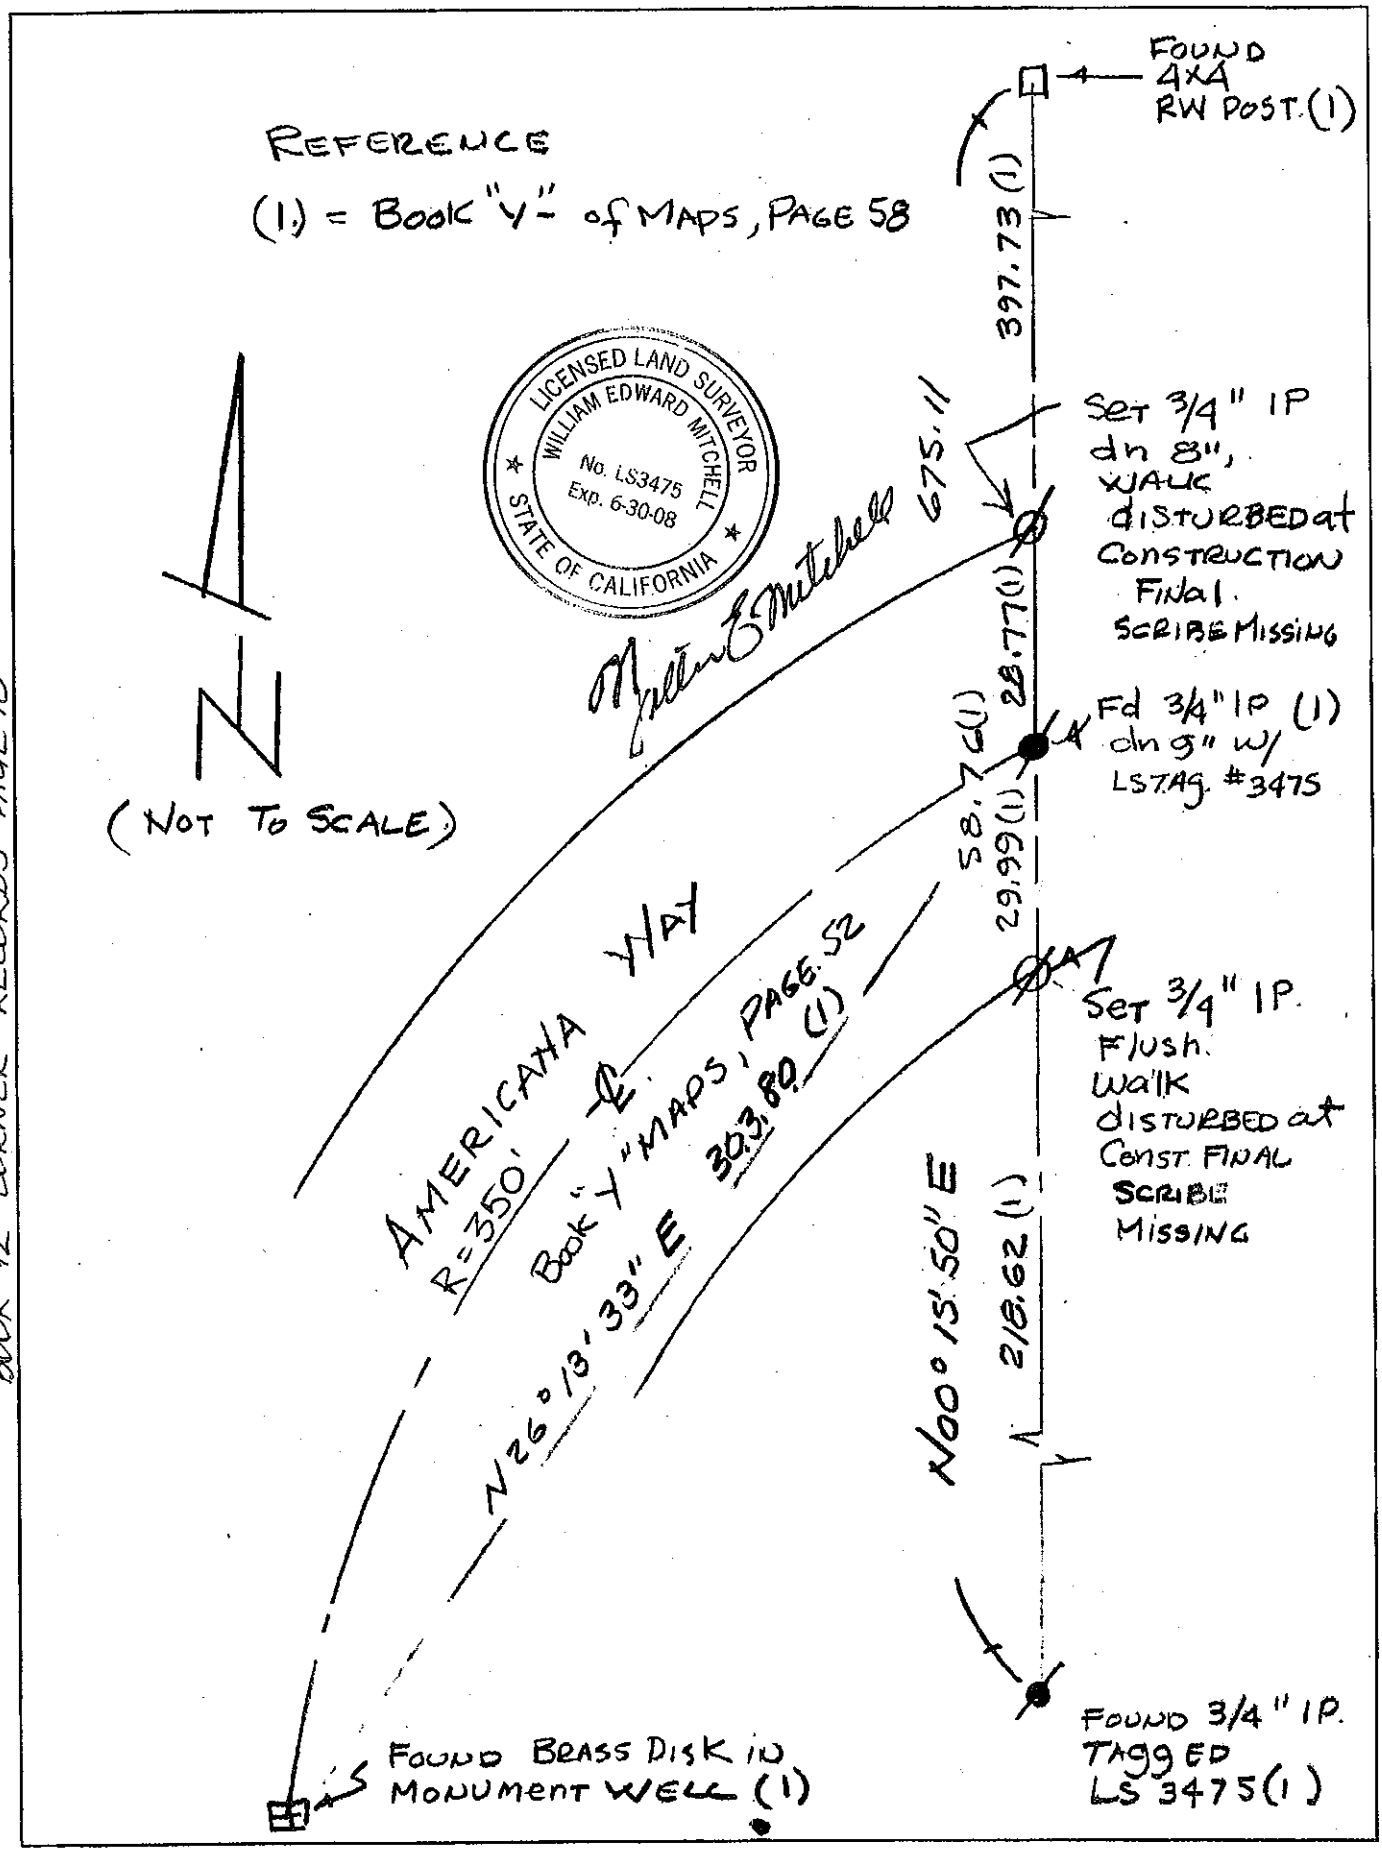

BOOK 12 CORNER RECORDS PAGE 10