CORNER RECORD

COUNTY OF PLACER, CALIFORNIA

County of PLACER

Document Number 20070027

Brief Legal Description: Parcel 2 of Parcel Map filed in Book 25 of Parcel Maps, at Page 35, Official Records of Placer County.

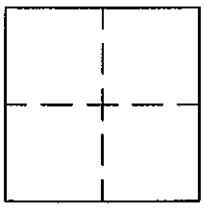

Sec. 2
T.12 N.
R.8 E.

CORNER TYPE

Government Corner	☐	Control	☐
Meander	☐	Property	☒
Rancho	☐	Other	☐

Date of Survey: September, 2007

COORDINATES *(Optional)*

N.
E.
Zone Datum
Elev.

Corner — Left as found ☐ Found and tagged ☐ Established ☐ Reestablished ☒ Rebuilt ☐

Identification and type of corner found: Evidence used to identify or procedure used to establish or reestablish corner:

Found record monuments as shown and designated in Book 25 of Parcel Maps, at Page 35, Official Records of Placer County, Accepted as occupying record positions. See sketch map on reverse.

A description of the physical condition of the monument as found and as set or reset:

Reset the Easterly corners of Parcel 2 of 25 P.M. 35, Official Records of Placer County, with a 3/4" Rebar w/copper collar stamped L.S. 4922. See sketch map on reverse.

SURVEYOR'S STATEMENT

This Corner Record was prepared by me or under my direction in conformance with the Land Surveyor's Act on April 17 20 08.

Signed _____ L.S. or R.C.E. Number 4922

LICENSED LAND SURVEYOR JEROME R. JONES NO. LS 4922 EXP. 12/31/08 STATE OF CALIFORNIA

COUNTY SURVEYOR'S STATEMENT

This Corner Record was received _____ 20___ and examined

and filed MAY 6 2008.

Signed Chas. B. Grant Title DEPUTY COUNTY SURVEYOR

LS 6158 LICENSE EXPIRES 3-31-10

LICENSED LAND SURVEYOR CHARLES B. GRANT Exp. 3-31-10 No. 6158 STATE OF CALIFORNIA

County Surveyor's Comment THE FILING OF THIS CORNER RECORD DOES NOT CONSTITUTE AGREEMENT WITH THE LOCATION SHOWN, OR RELINQUISHMENT OF ANY PORTION OF THE RIGHT-OF-WAY FOR BOWMAN ROAD AS SHOWN ON THE PARCEL MAP NO. 74951 FILED IN BOOK 25 OF PARCEL MAPS AT PAGE 35 PLACER COUNTY OFFICIAL RECORDS.

BOOK 12 CORNER RECORDS PAGE 15

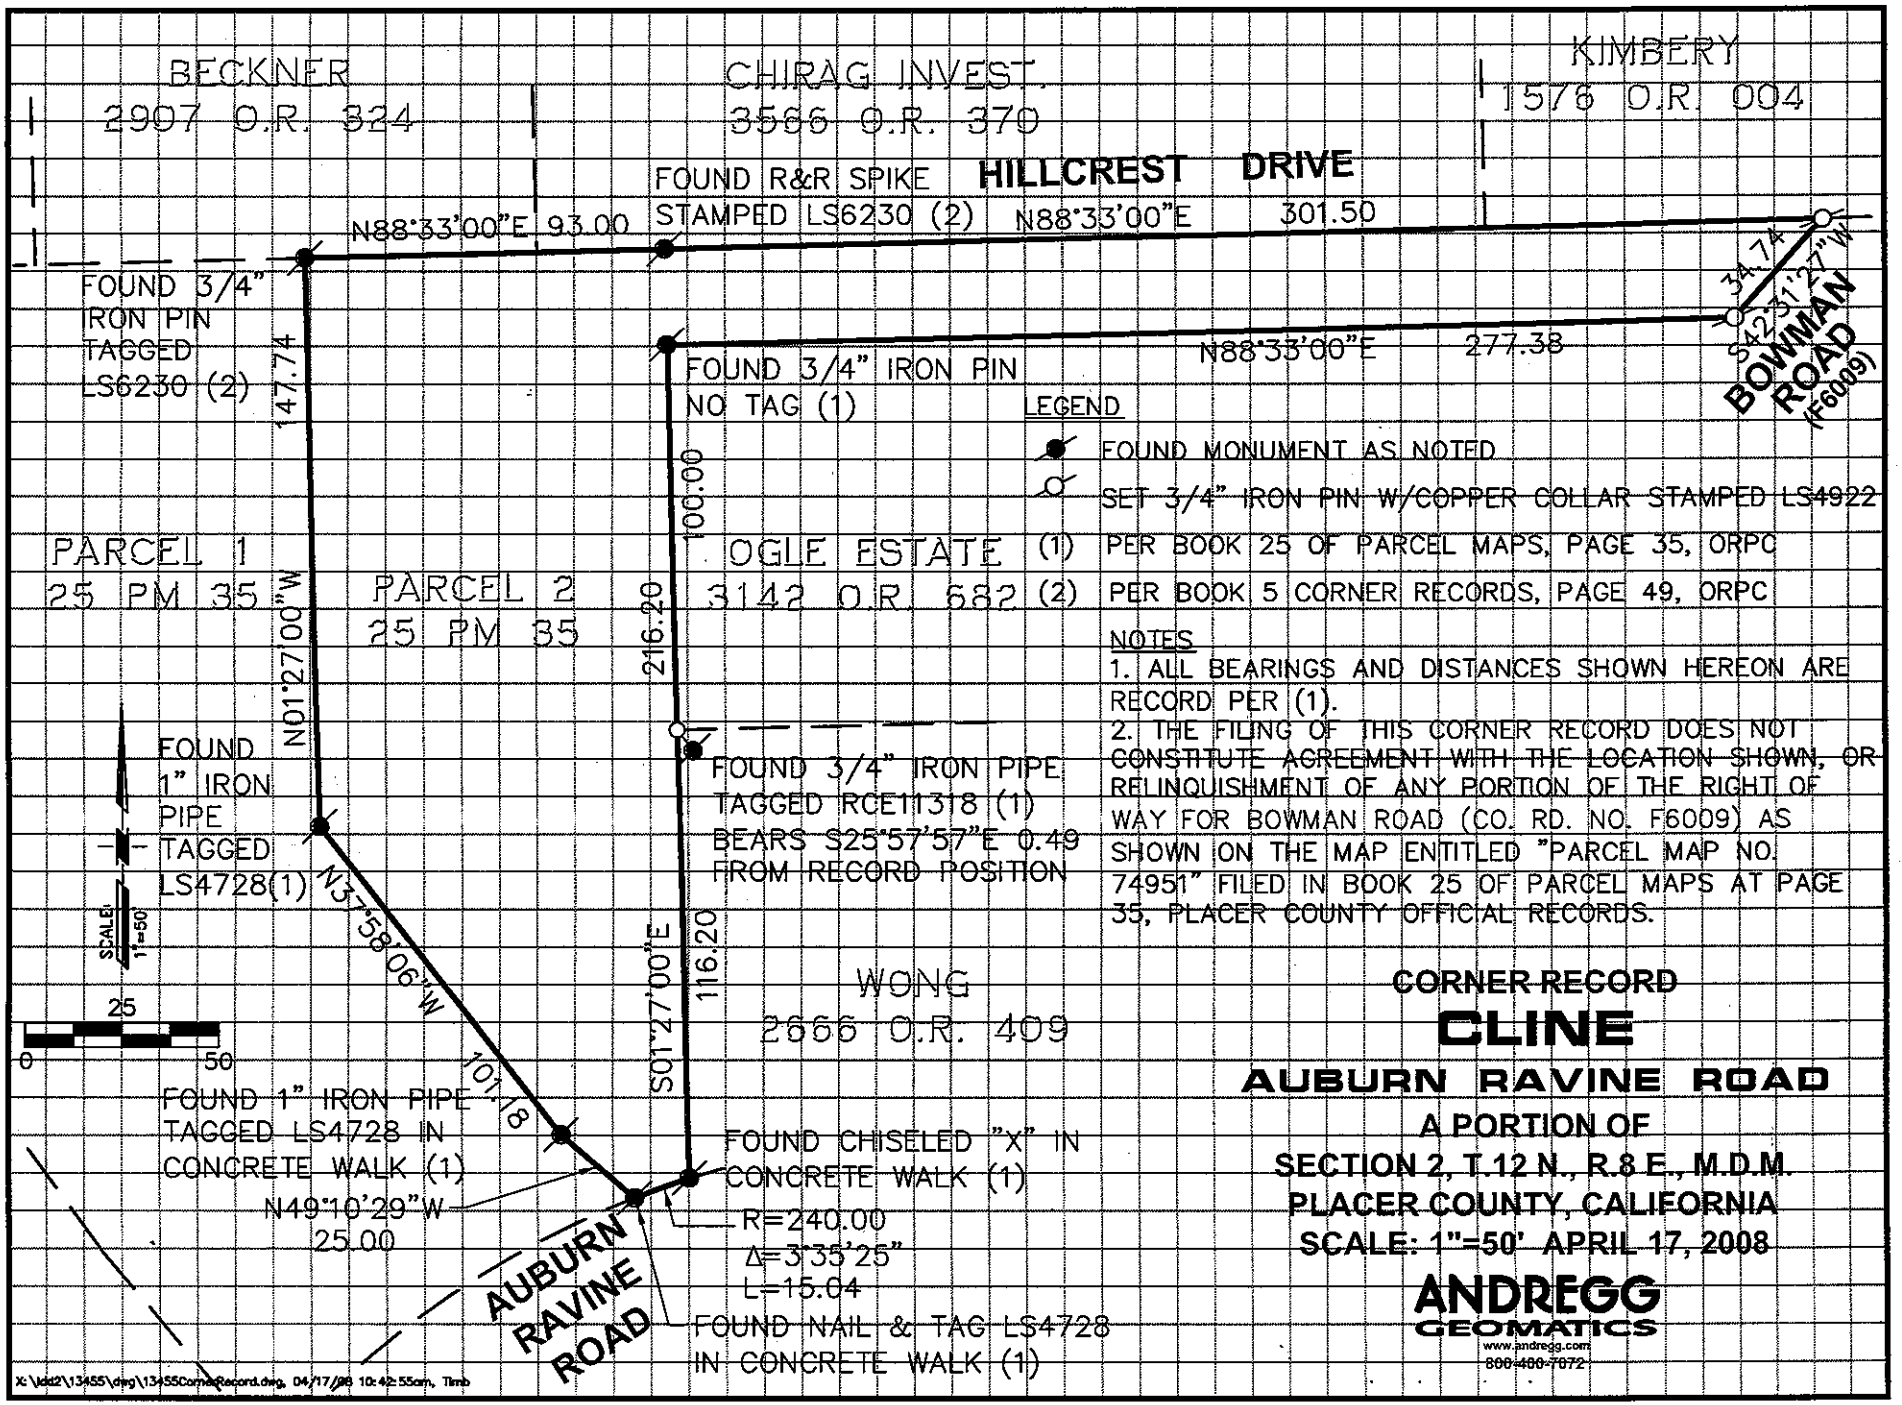

BOOK 12 CORNER RECORDS PAGE 15