CORNER RECORD COUNTY OF PLACER, CALIFORNIA

City of ROCKLIN Document Number 20080067

Brief Legal Description INT PINE ST AND SAN FRANCISCO ST. PER 9 P.M. 46

S. 19
T. 11N
R. 7E

CORNER TYPE

Government Corner ☐ Control ☐
Meander ☐ Property ☐
Rancho ☐ Other ☒
Date of Survey 4-23-08

COORDINATES (Optional)

N.
E.
Zone Datum
Elev.

Corner--- Left as found ☐ Found and tagged ☐ Established ☐ Reestablished ☒ Rebuilt ☐

Identification and type of corner found: Evidence used to identify or procedure used to establish or reestablish corner:
FD. 2" BRASS DISK IN MON. WELL PER 9 PM 46
STAMPED M-1034
SET REF. PTS. PRIOR TO CONSTRUCTION FOR REESTABLISHMENT OF MON.

A description of the physical condition of the monument as found and as set or reset:
SET 2" BRASS DISK IN MON. WELL W/ CENTER PUNCH AND STAMPED LS7803 IN RECORD LOCATION

BOOK 12 CORNER RECORDS PAGE 51

SURVEYOR'S STATEMENT

This Corner Record was prepared by me or under my direction in conformance with the Professional Land Surveyors' Act on DECEMBER 2 2008.

Signed Mike Foulk

L.S. or R.C.E. Number 7803 Expiration Date 12/31/09

LICENSED LAND SURVEYOR MICHAEL L. FOULK NO. 7803 Exp. 12/31/09 STATE OF CALIFORNIA

COUNTY SURVEYOR'S STATEMENT

This Corner Record was received _____ 20____

and examined and filed DEC. 10 2008.

Signed Chas B. Grant Title COUNTY SURVEYOR

(L.S.) or R.C.E. Number 6158 Expiration Date 3-31-10

LICENSED LAND SURVEYOR CHARLES B. GRANT Exp. 3-31-10 No. 6158 STATE OF CALIFORNIA

County Surveyor's Comment
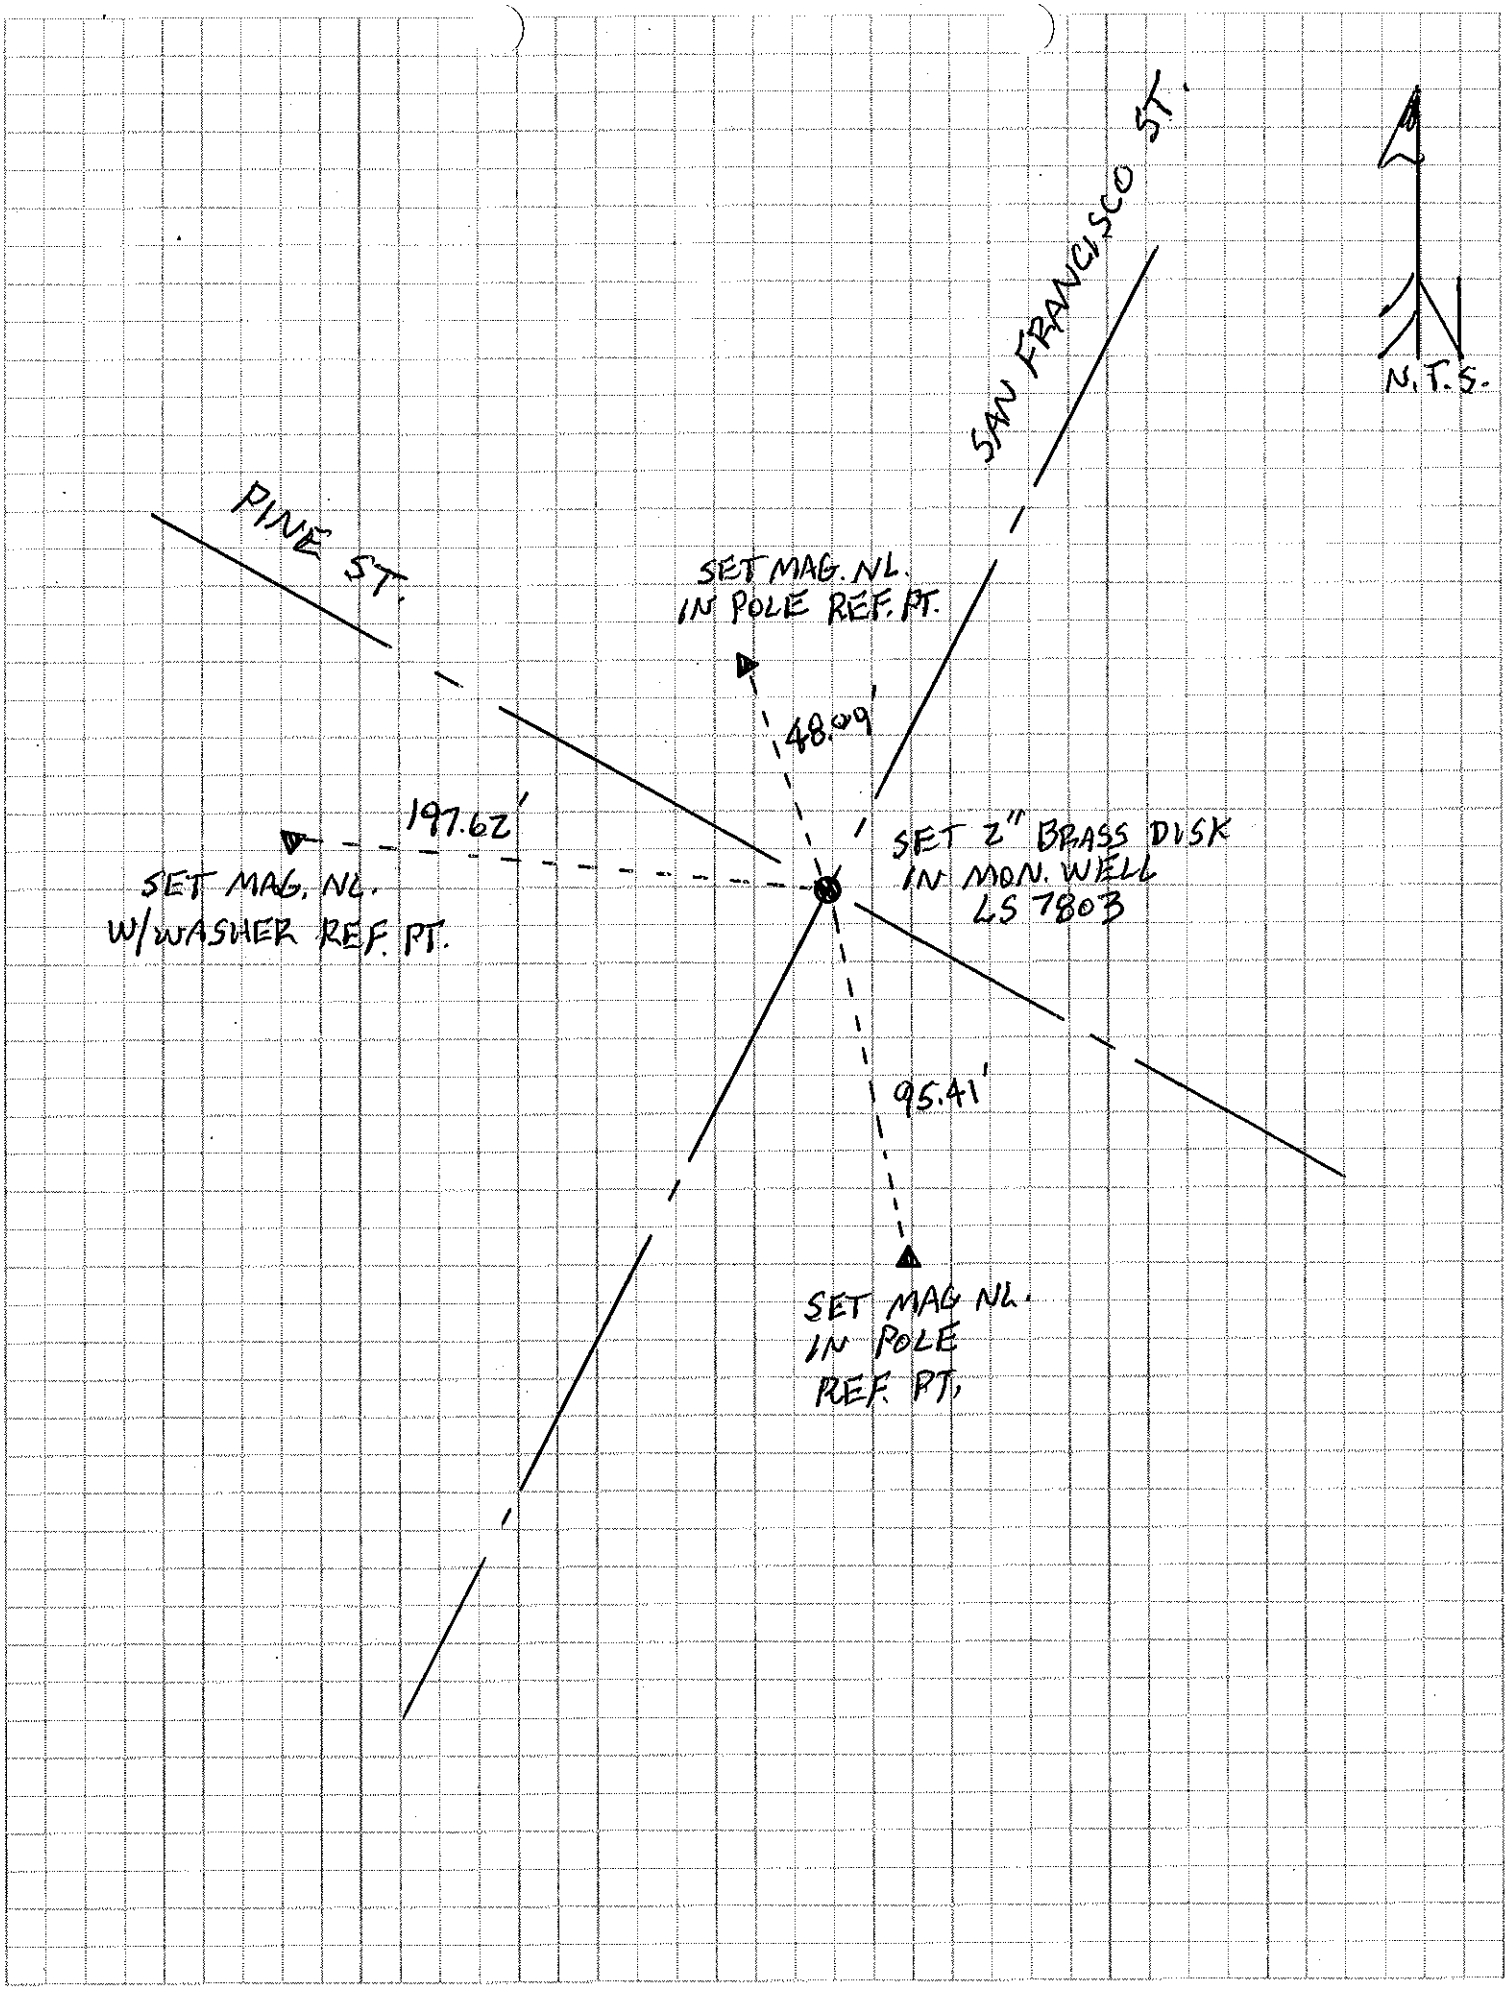
BOOK 12 CORNER RECORDS PAGE 51