CORNER RECORD COUNTY OF PLACER, CALIFORNIA

City of Roseville Document Number 20090018

Brief Legal Description Parcel 2, Book 34 of Parcel Maps, Page 15, (Sht. 4 OF 7)

S. 31
T. 11 N
R. 7 E

CORNER TYPE

Government Corner ☐ Control ☐
Meander ☐ Property ☒
Rancho ☐ Other ☐
Date of Survey 1-15-09

COORDINATES (Optional)

N. ____
E. ____
Zone ____ Datum ____
Elev. ____

Corner--- Left as found ☐ Found and tagged ☐ Established ☐ Reestablished ☒ Rebuilt ☐

Identification and type of corner found: Evidence used to identify or procedure used to establish or reestablish corner: Found 5/8" rebars with tags stamped LS 5250, tied locations prior to construction of site improvements.

A description of the physical condition of the monument as found and as set or reset: Monuments destroyed during construction of site improvements replaced with monuments shown on sketch on back page.

BOOK 12 CORNER RECORDS PAGE 85

SURVEYOR'S STATEMENT

This Corner Record was prepared by me or under my direction in conformance with the Professional Land Surveyors' Act on February 23 2009.

Signed Robert C. Bangert 2-25-09

L.S. or R.C.E. Number 5250 Expiration Date 12-31-09

LICENSED LAND SURVEYOR ROBERT C. BANGERT No. 5250 Exp. 12-31-09 STATE OF CALIFORNIA

COUNTY SURVEYOR'S STATEMENT

This Corner Record was received ____ 20____

and examined and filed FEBRUARY 27 2009.

Signed Chas B. Grant Title COUNTY SURVEYOR

(L.S. or R.C.E. Number 6158 Expiration Date 3-31-10

LICENSED LAND SURVEYOR CHARLES B. GRANT Exp. 3-31-10 No. 6158 STATE OF CALIFORNIA

County Surveyor's Comment ____

BOOK 12 CORNER RECORDS PAGE 85

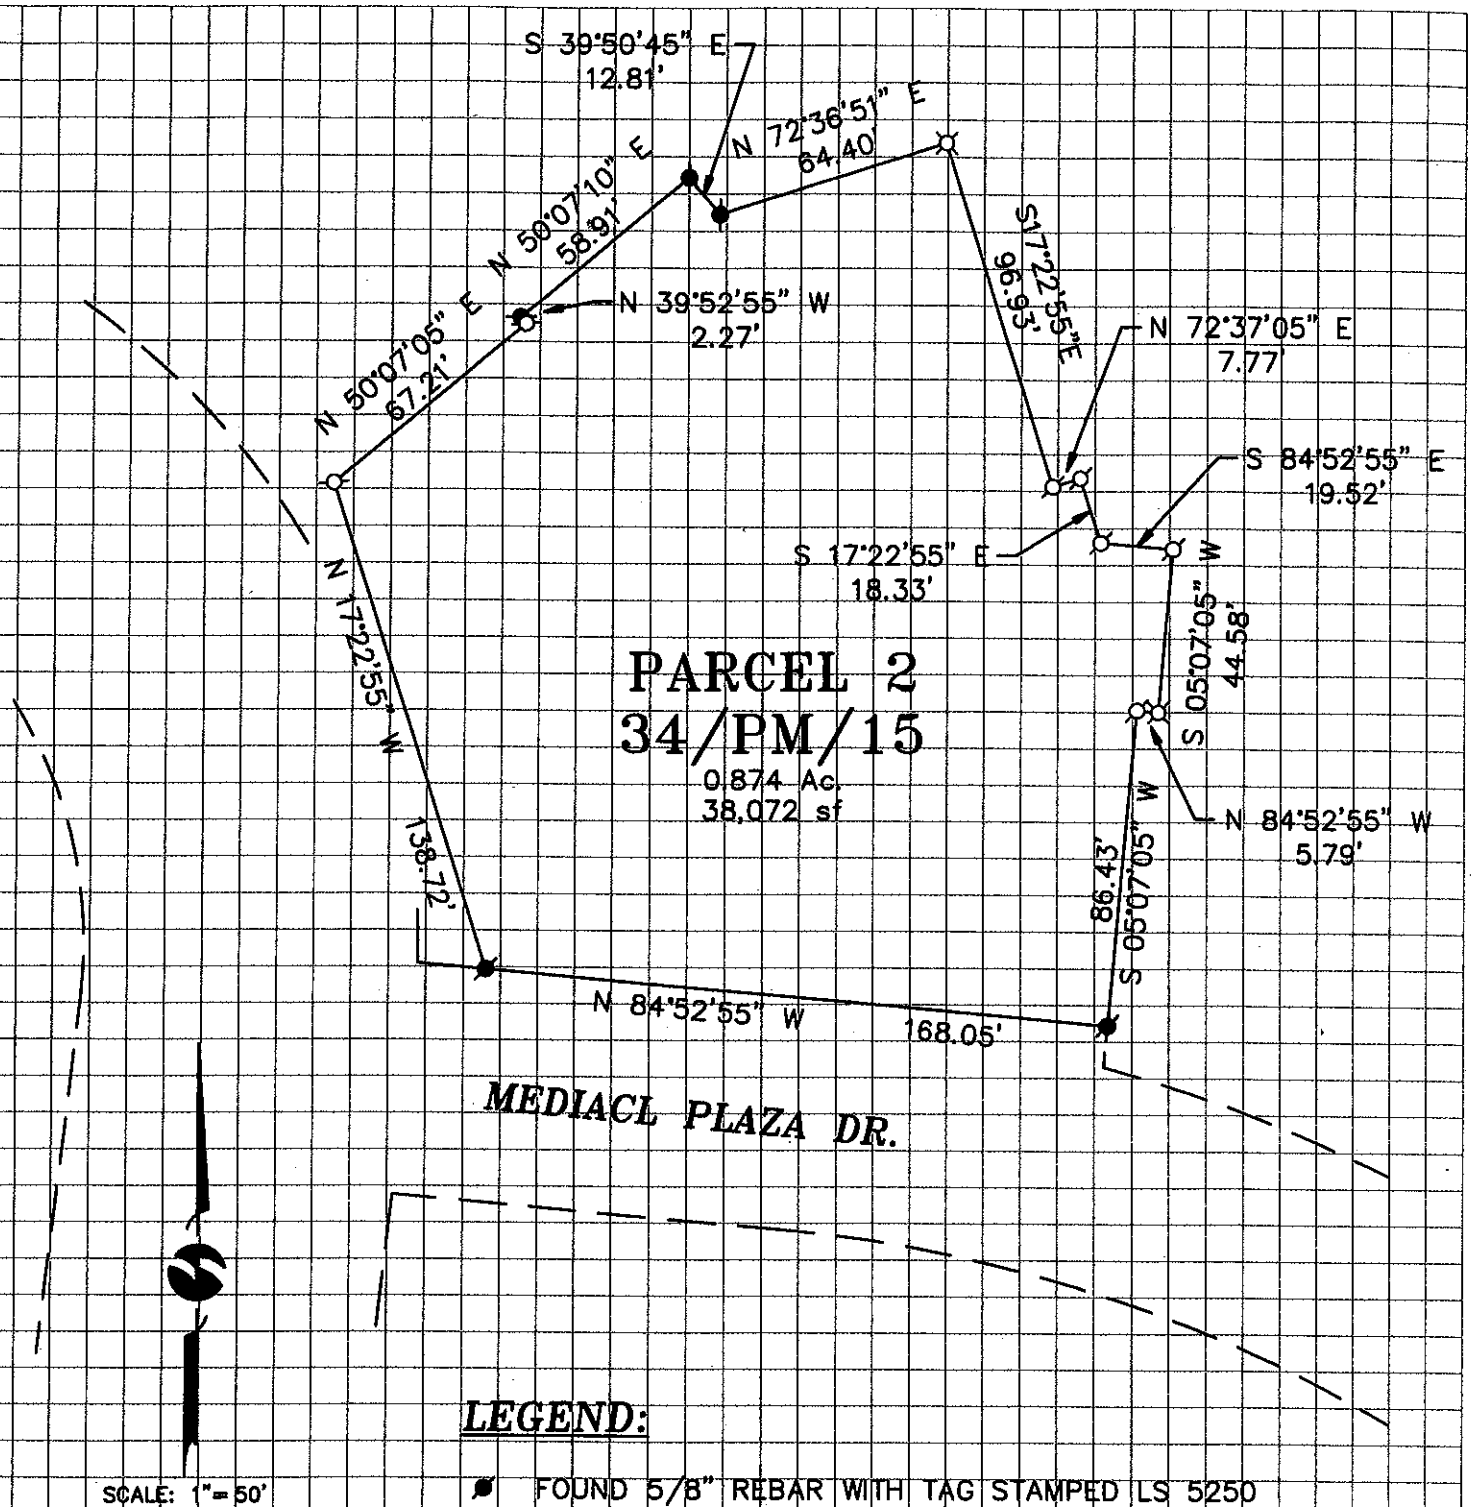

SCALE: 1"= 50'

LEGEND:

- FOUND 5/8" REBAR WITH TAG STAMPED LS 5250
- SET LEAD IN CONCRETE WITH TAG, STAMPED LS 5250
- SET RAILROAD SPIKE, STAMPED LS 5250

NOTE:

ALL BEARINGS AND DISTANCES SHOWN HEREON ARE RECORD PER 34/PM/15 (AS SHOWN ON SHT. 4 OF 7 OF SAID MAP).