CORNER RECORD

Document Number 20090064

City of Loomis County of Placer, California

Brief Legal Description Por. SW1/4 Sec. 3, T11N-R7E, M.D.M.

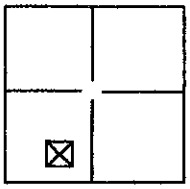

CORNER TYPE

Government Corner	☐	Control	☐
Meander	☐	Property	☒
Rancho	☐	Other	☒

Date of Survey 23 July 2009

COORDINATES(Optional)

N.
E.
Zone NAD27 ☐ NAD83 ☐
NAD83 Epoch
Elevation
Vert. Datum: NGVD29 ☐ NAV88 ☐
Meas. Units: Metric ☐ Imperial

Corner - Left as found ☒ Found and tagged ☒ Established ☒ Reestablished ☐ Rebuilt ☒

Identification and type of corner found: Evidence used to identify or procedure used to establish or reestablish the corner:
Found monuments from 21 RS 10 . Placed line reference points between monuments found

A description of the physical condition of the monument as found and as set or reset: Found additional monuments from T" Maps 91 and another from unknown source. One monument from 21 RS 10 disturbed. Reset with different type monuments to curtail removal.

BOOK 13 CORNER RECORDS PAGE 48

SURVEYOR'S STATEMENT

This Corner Record was prepared by me or under my direction in conformance with the Land Surveyor's Act on 25 July 2009

Signed Ralph Miller P.L.S. or R.C.E. Number LS3639

LICENSED LAND SURVEYOR RALPH MILLER L.S. 3639 Exp. 06-30-2010 STATE OF CALIFORNIA

COUNTY SURVEYOR'S STATEMENT

This Corner Record was received _____ and examined

and filed OCTOBER 8, 2009

Signed Chas. B. Grant P.L.S. or R.C.E. Number 6158 LICENSE EXPIRES 3-31-10

Title COUNTY SURVEYOR

County Surveyor's Comment

LICENSED LAND SURVEYOR CHARLES B. GRANT Exp. 3-31-10 No. 6158 STATE OF CALIFORNIA

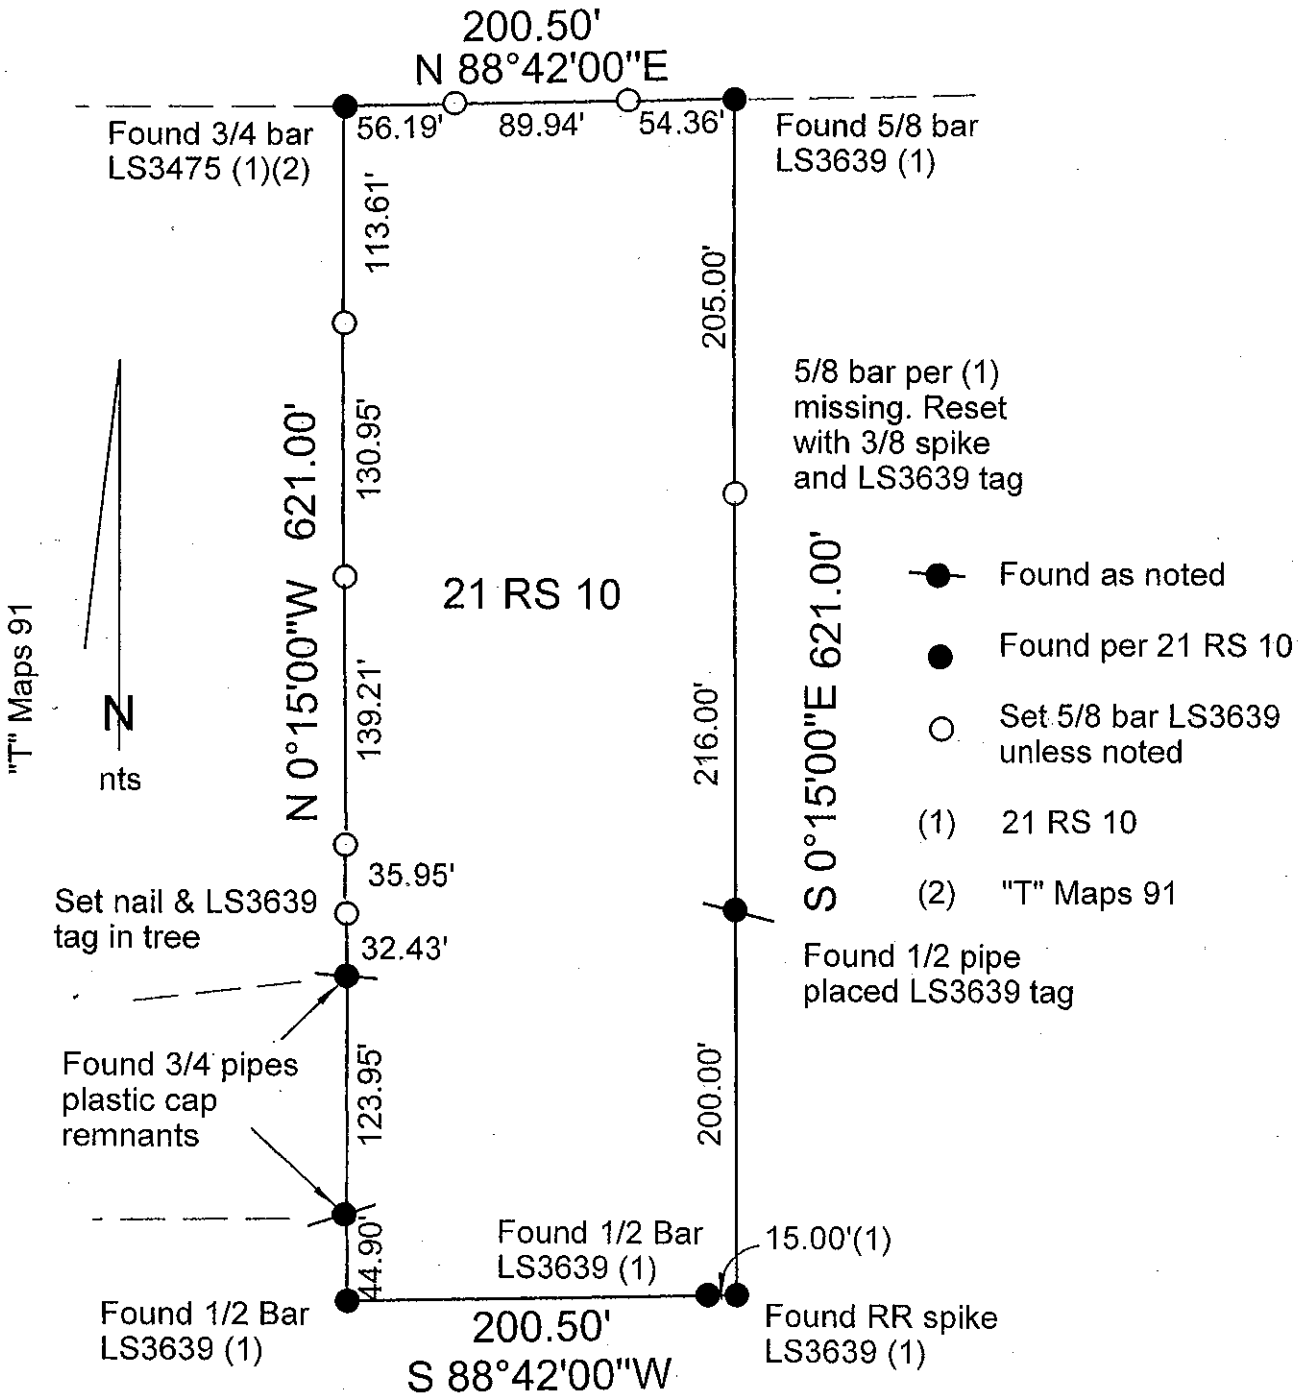

SKETCH FOR CORNER RECORD
SHOWING REFERENCE MONUMENTS
FOUND AND SET ON PROPERTY LINES
Located in the SW1/4 Sec. 3, T11N-R7E, M.D.M.
Incorporated Territory of the Town of Loomis, Placer County, CA
Ralph MIller LS3639 July 2009

BOOK 15 CORNER RECORDS PAGE 48