CORNER RECORD

COUNTY OF PLACER, CALIFORNIA

~~City of~~ County of PLACER

Document Number 20100005

Brief Legal Description APN 100-153-011, PORTION OF 13 PM 74, ORPC

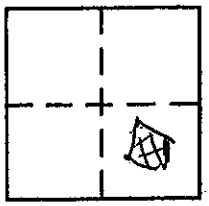

SEC 3
T 14N
R 9E

CORNER TYPE

Government Corner ☐ Control ☐
Meander ☐ Property ☒
Rancho ☐ Other ☐
Date of Survey _____

COORDINATES (Optional)

N. _____
E. _____
Zone _____ Datum _____
Elev. _____

Corner — Left as found ☐ Found and tagged ☐ Established ☐ Reestablished ☒ Rebuilt ☐

Identification and type of corner found: Evidence used to identify or procedure used to establish or reestablish corner:
FOUND ALL CORNER MONUMENTS EXCEPT THE ANGLE POINT ON THE SOUTH LINE.

A description of the physical condition of the monument as found and as set or reset: SET A 3/4" REBAR WITH PLASTIC CAP AT ANGLE POINT ON SOUTH LINE

BOOK 13 CORNER RECORDS PAGE 85

SURVEYOR'S STATEMENT

This Corner Record was prepared by me or under my direction in conformance with the Land Surveyors' Act on Feb 20, 2010 20 ____.

Signed Emerson L. Smith L.S. or R.C.E. Number LS 3062

LICENSED LAND SURVEYOR EMERSON L. SMITH LS 3062 Ex 6/30/10 STATE OF CALIFORNIA

COUNTY SURVEYOR'S STATEMENT

This Corner Record was received _____ 20 ____ and examined and filed APRIL 1 20 10.

Signed Charles B. Grant Title COUNTY SURVEYOR
LS 6158 LICENSE EXPIRES 3-31-12

LICENSED LAND SURVEYOR CHARLES B. GRANT Exp. 3-31-12 No. 6158 STATE OF CALIFORNIA

County Surveyor's Comment _____

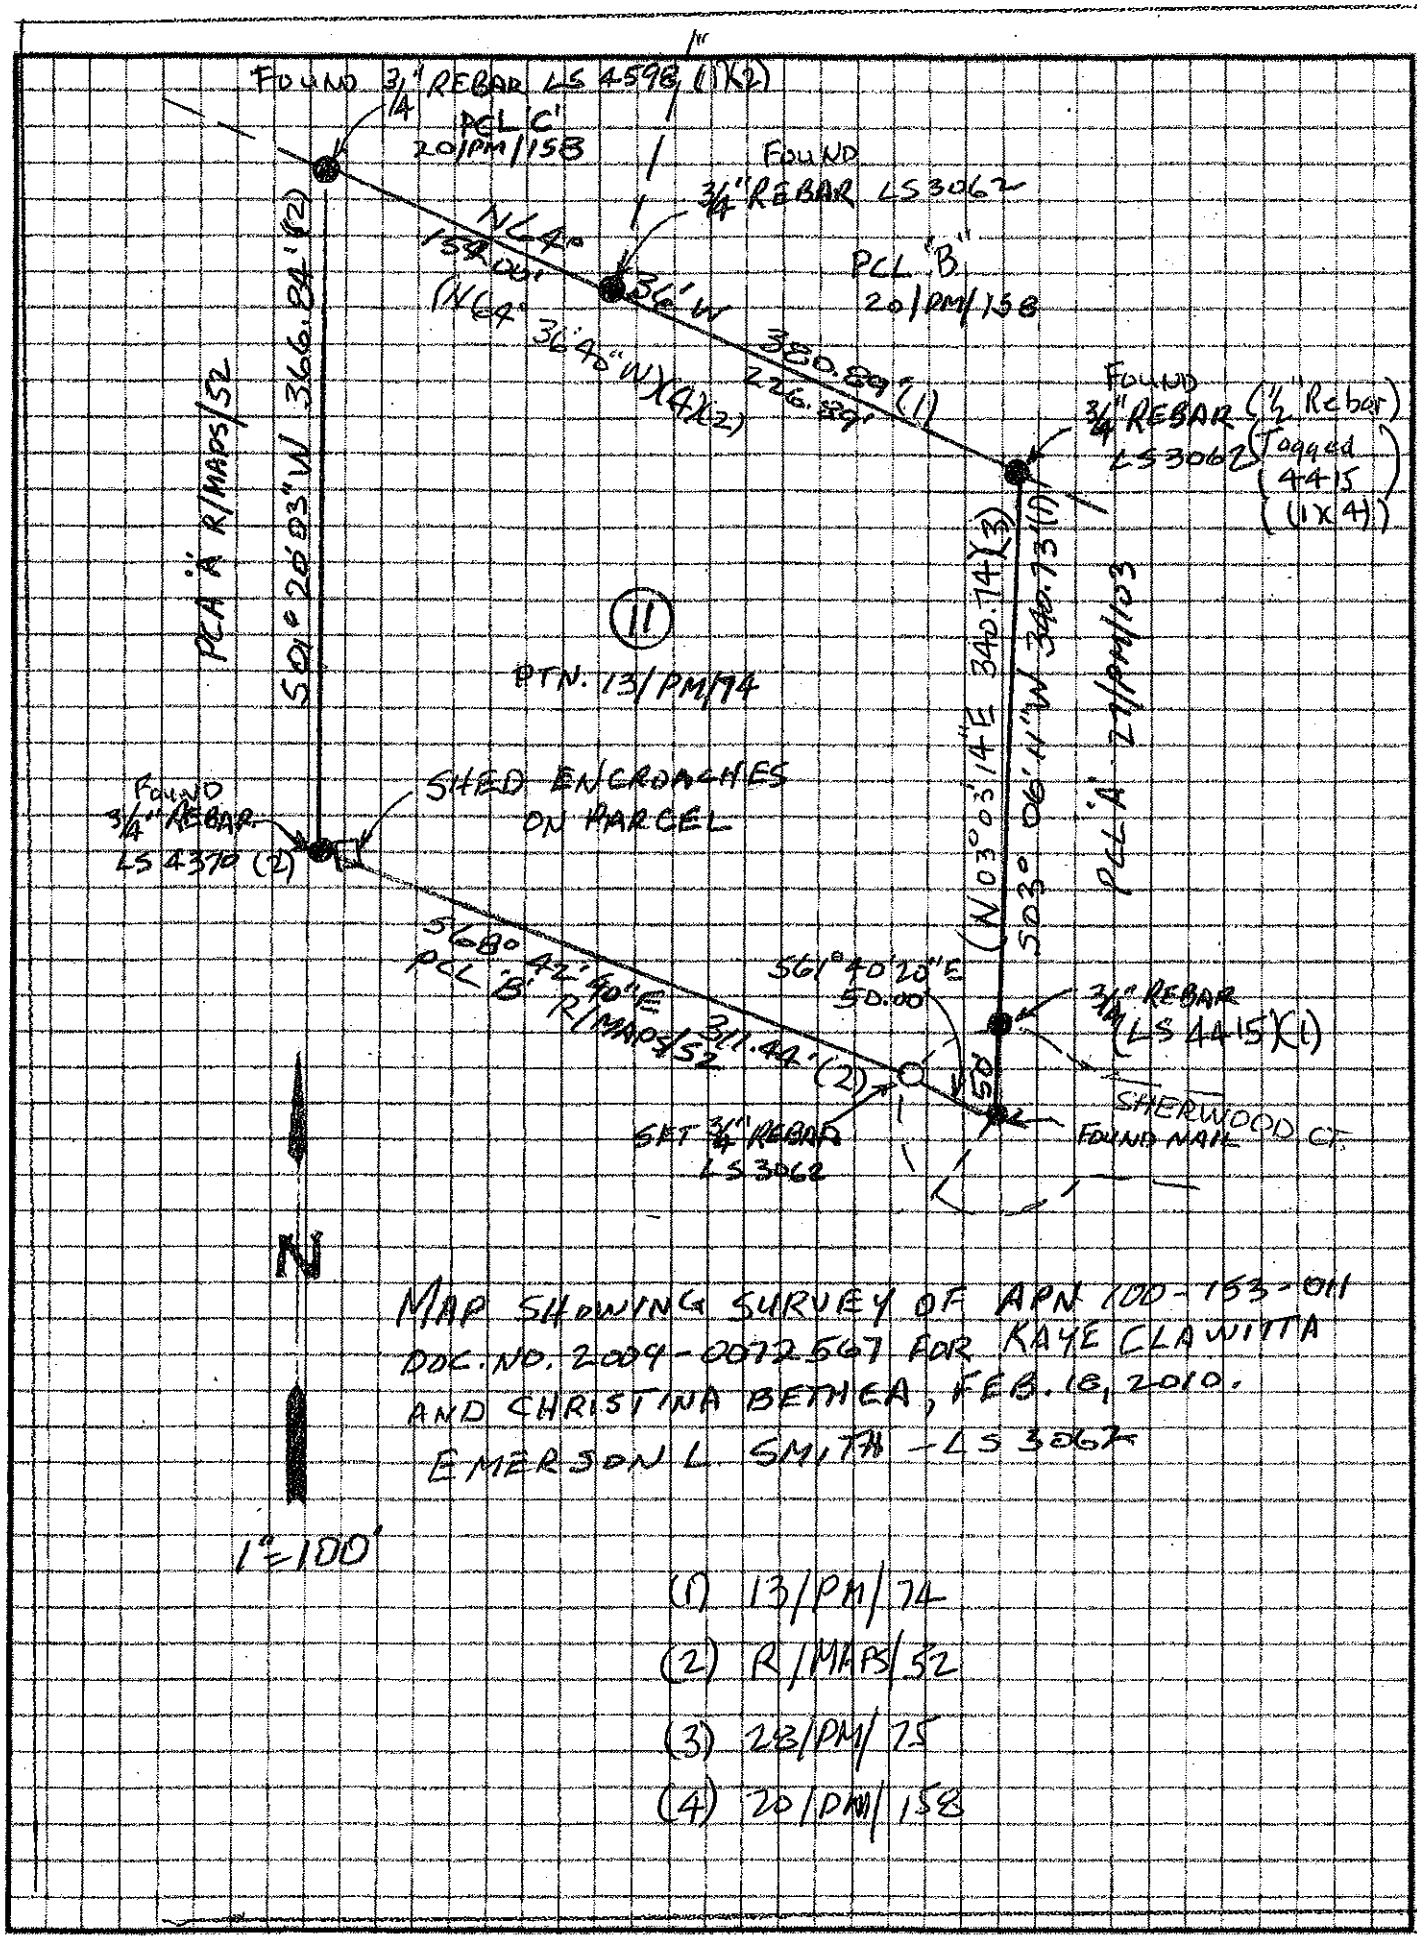

MAP SHOWING SURVEY OF APN 100-153-011
DOC. NO. 2009-0072567 FOR KAYE CLAWITTA
AND CHRISTINA BETHEA, FEB. 18, 2010.
EMERSON L. SMITH - LS 3062

(1) 13/PM/74

(2) R/MAPS/52

(3) 23/PM/25

(4) 20/PM/158

BOOK 13 CORNER RECORDS PAGE 85