CORNER RECORD COUNTY OF PLACER, CALIFORNIA

~~City of~~ UNINCORPORATED AREA Document Number

Brief Legal Description LOT 224 NORTHSTAR UNIT # 6-A
BOOK "K" OF MAPS PAGE 2 P.C.R.

S. 32
T. 17 N.
R. 17 E.
M.D.M.

CORNER TYPE

Government Corner ☐ Control ☐
Meander ☐ Property ☑
Rancho ☐ Other ☐
Date of Survey 6/26/08

COORDINATES (Optional)
N.
E.
Zone Datum
Elev.

Corner--- Left as found ☐ Found and tagged ☐ Established ☐ Reestablished ☑ Rebuilt ☐

BOOK 13 CORNER RECORDS PAGE 37

Identification and type of corner found: Evidence used to identify or procedure used to establish or reestablish corner:
● = FOUND 5/8" REBAR W/TAG L.S. 3383, PER "K"/MAPS/2
Ø = FOUND 3/4" IRON PIPE W/ WOOD PLUG NAIL & TAG L.S. 3383, PER "K"/MAPS/2
✖ = FOUND 5/8" IRON PIN, NO TAG

A description of the physical condition of the monument as found and as set or reset:
O = SET BATHEY MONUMENT (T-BAR) W/ NAIL & TAG L.S. 5549

JN: 08032

SURVEYOR'S STATEMENT

This Corner Record was prepared by me or under my direction in conformance with the Professional Land Surveyors' Act

on JUNE 30 2008.

Signed

(L.S) or R.C.E. Number 5549 Expiration Date 6/30/09

LICENSED LAND SURVEYOR CHARLES R. SAGE JR. No. 5549 STATE OF CALIFORNIA

COUNTY SURVEYOR'S STATEMENT

This Corner Record was received 20

and examined and filed JULY 27 2009.

Signed Title COUNTY SURVEYOR

(L.S) or R.C.E. Number 6158 Expiration Date 3-31-10

LICENSED LAND SURVEYOR CHARLES B. GRANT Exp. 3-31-10 No. 6158 STATE OF CALIFORNIA

County Surveyor's Comment

NOTE: THE BEARINGS AND DISTANCES SHOWN ARE RECORD PER K/MAPS/2 P.C.R.
NO MATERIAL DISCREPANCIES WITH RECORD INFORMATION WERE FOUND.

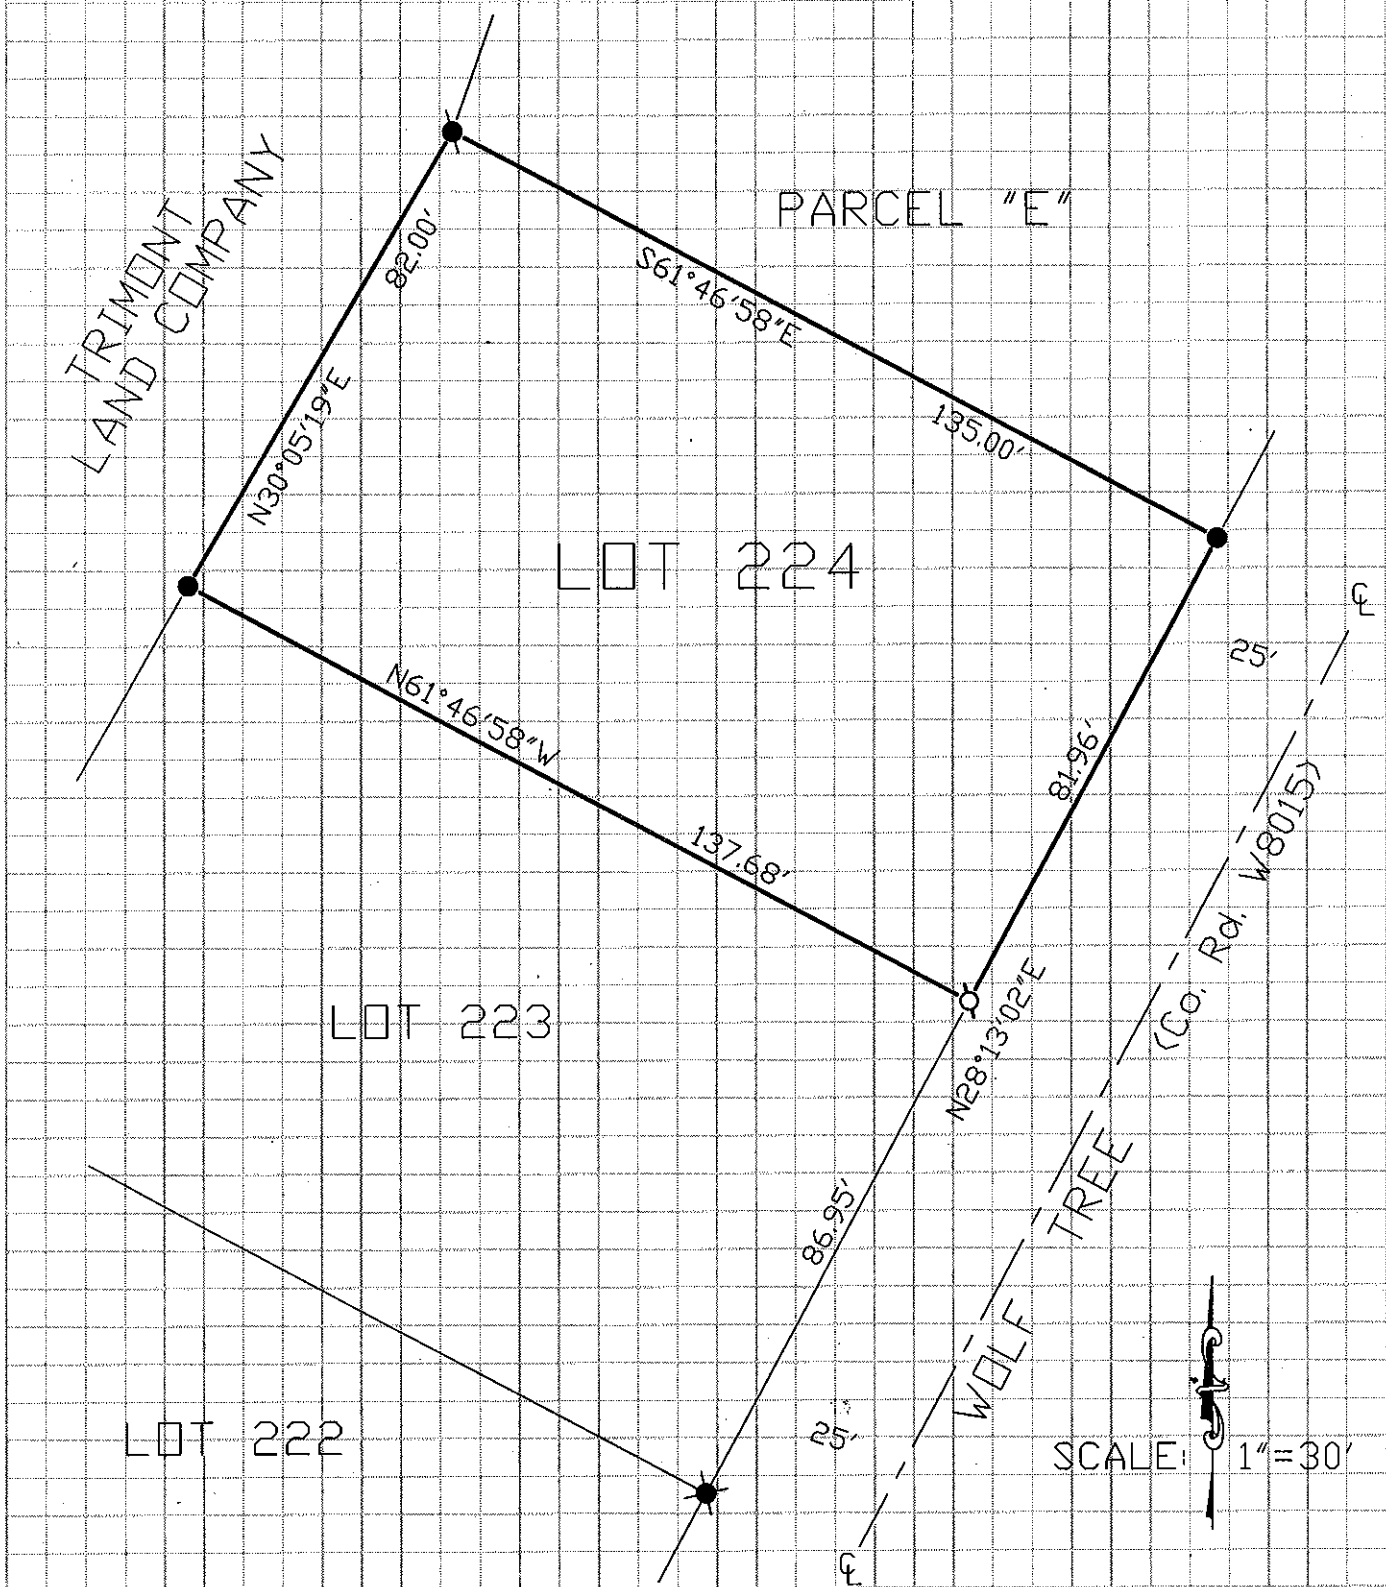

BOOK 13 CORNER RECORDS PAGE 37