CORNER RECORD

Document Number 20120010

City of ROSEVILLE County of PLACER, California

Brief Legal Description LOT 39, BOOK Q OF MAPS, PAGE 20

CORNER TYPE

SEC. 33
T. 11 N.
R. 6 E.

Government Corner ☐ Control ☐
Meander ☐ Property ■
Rancho ☐ Other ☐

Date of Survey JANUARY 31, 2012

COORDINATES(Optional)

N.
E.
Zone NAD27 ☐ NAD83 ☐
NAD83 Epoch
Elevation
Vert. Datum: NGVD29 ☐ NAV88 ☐
Meas. Units: Metric ☐ Imperial ☐

Corner - Left as found ☐ Found and tagged ☐ Established ☐ Reestablished ■ Rebuilt ☐

Identification and type of corner found: Evidence used to identify or procedure used to establish or reestablish the corner:
FOUND ORIGINAL CENTERLINE MONUMENTS IN RECORD POSITION. THESE WERE USED TO REESTABLISH THE CORNERS OF LOT 39.

A description of the physical condition of the monument as found and as set or reset:
SET 3/4" REBAR & TAG "LS 6176" AT THE FRONT LOT CORNERS. SET NAIL AND TAG "LS 6176" IN THE FENCE POSTS AT THE REAR LOT CORNERS.

SURVEYOR'S STATEMENT

This Corner Record was prepared by me or under my direction in conformance with the Land Surveyor's Act on March 8, 2012.

Signed Michael Kindle P.L.S. or R.C.E. Number PLS 6176

LICENSED LAND SURVEYOR MICHAEL KINDLE EXP. 3/31/14 No. 6176 STATE OF CALIFORNIA

COUNTY SURVEYOR'S STATEMENT

This Corner Record was received _____, _____ and examined and filed March 13, 2012.

Signed [illegible] P.L.S. or R.C.E. Number 6584

Title Deputy County Surveyor

County Surveyor's Comment

LICENSED LAND SURVEYOR LESLIE AMSBERRY SEAL No. 6584 Exp. 12-31-2013 STATE OF CALIFORNIA

BOOK 14 CORNER RECORDS PAGE 81

BORPELS - 1297

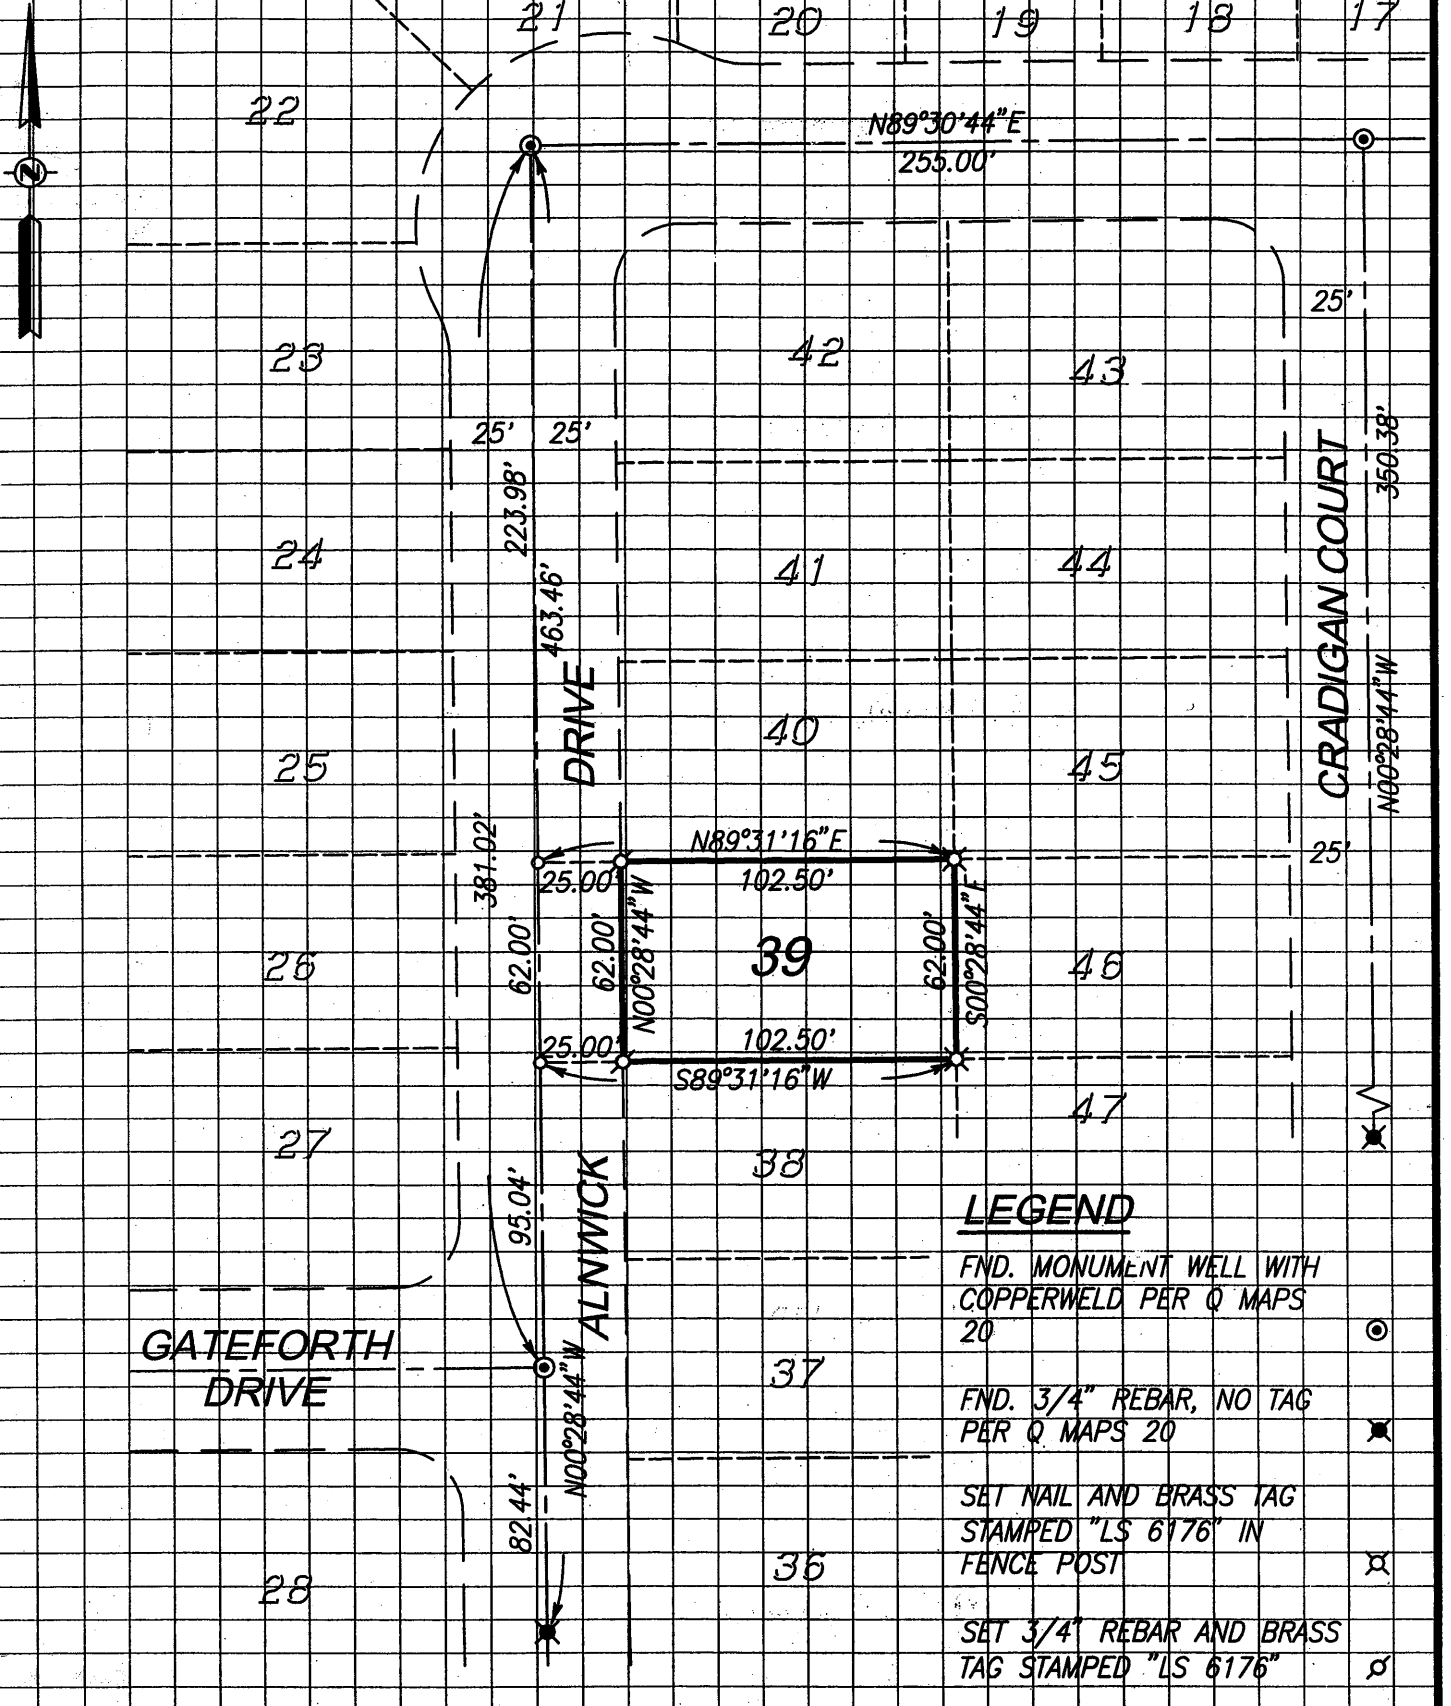

Kindle Surveying, Inc.
7844 Madison Avenue, Suite 108
Fair Oaks, CA 95628
PH: 916-966-5500 FAX: 916-966-5503

K2012-03

BOOK 14 CORNER RECORDS 81