# CORNER RECORD COUNTY OF PLACER, CALIFORNIA

~~City~~ COUNTY of UNINCORPORATED AREA PLACER Document Number 20100055

Brief Legal Description LOT 12 THE OVERLOOK AT NORTHSTAR BOOK "X" OF MAPS PAGE 81 P.C.R.

S. 31
T. 17N
R. 15E

## CORNER TYPE

Government Corner ☐ Control ☐
Meander ☐ Property ☑
Rancho ☐ Other ☐
Date of Survey 10/28/10

## COORDINATES (Optional)

N.
E.
Zone Datum
Elev.

**Corner---** Left as found ☐ Found and tagged ☐ Established ☐ Reestablished ☑ Rebuilt ☐

Identification and type of corner found: Evidence used to identify or procedure used to establish or reestablish corner:
● = FOUND 5/8" REBAR W/PLASTIC CAP L.S. 3422

A description of the physical condition of the monument as found and as set or reset:
O = SET BATHEY MONUMENT (T-BAR) W/NAIL + TAG L.S. 5549

JN. 10078

## SURVEYOR'S STATEMENT

This Corner Record was prepared by me or under my direction in conformance with the Professional Land Surveyors' Act on NOVEMBER 2 20 10.

Signed

L.S. or R.C.E. Number 5549 Expiration Date 6/30/13

LICENSED LAND SURVEYOR CHARLES R. SAGE JR. No. 5549 STATE OF CALIFORNIA

## COUNTY SURVEYOR'S STATEMENT

This Corner Record was received 20

and examined and filed March 28 2012.

Signed Title Deputy County Surveyor

L.S. or R.C.E. Number 6584 Expiration Date

LICENSED LAND SURVEYOR LESLIE AMSBERRY No. 6584 Exp. 12-31-2013 STATE OF CALIFORNIA

**County Surveyor's Comment**

BOOK 14 CORNER RECORDS PAGE 86

NOTE: THE BEARINGS AND DISTANCES SHOWN ARE RECORD PER X/MOR/81 P.C.R.
NO MATERIAL DISCREPANCIES WITH RECORD INFORMATION WERE FOUND.

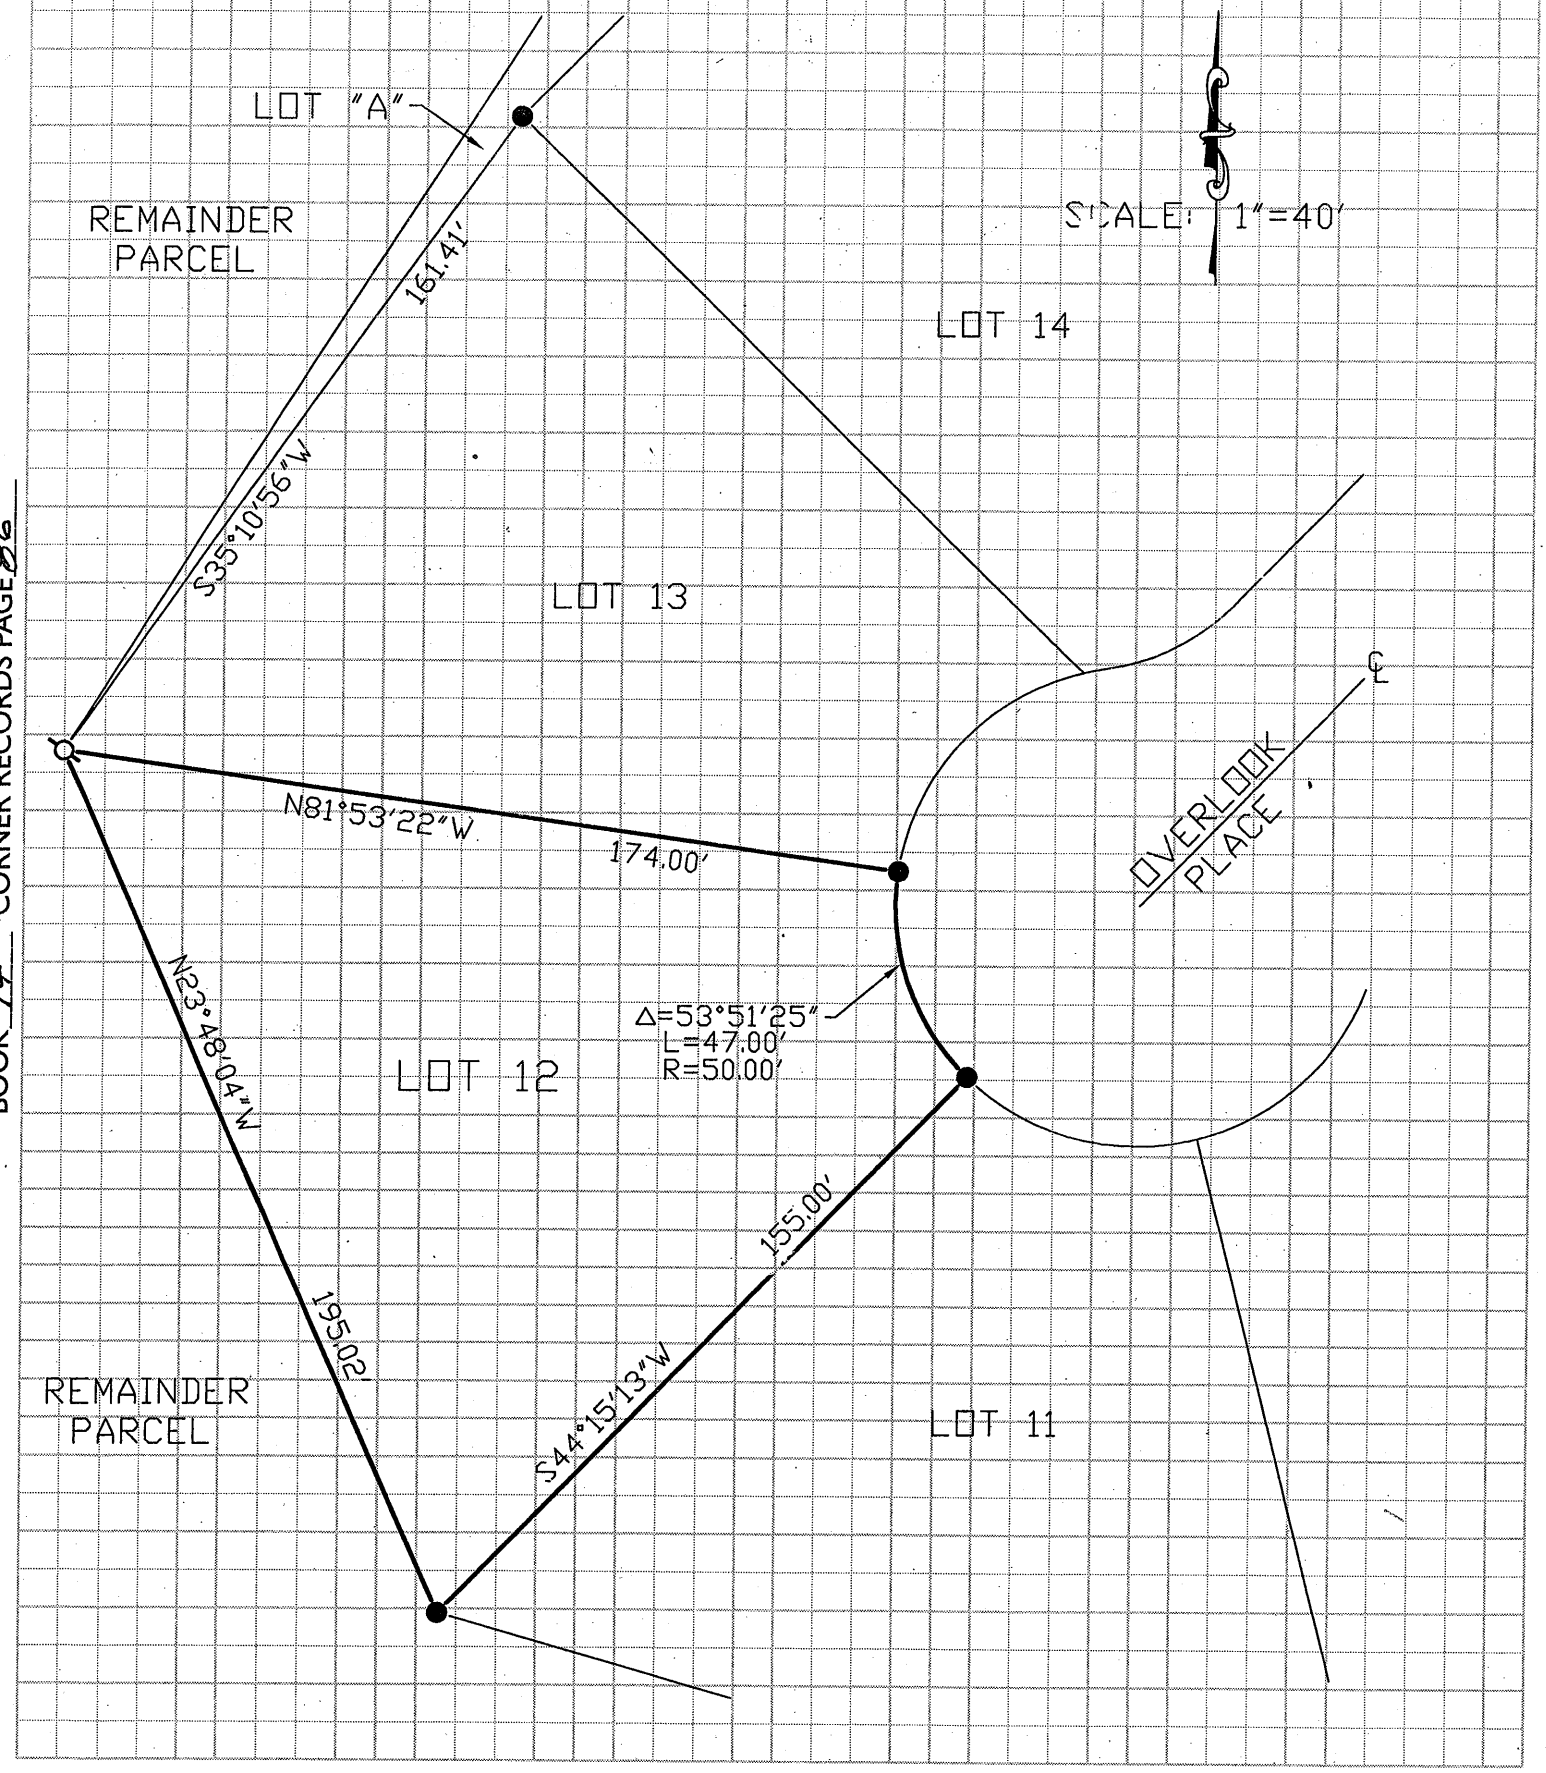


BOOK 14 CORNER RECORDS PAGE 26