CORNER RECORD

Document Number 20110052

City of _____ County of PLACER, California

Brief Legal Description LOT 3, FOREST GLEN SUBDIVISION, F/MAPS/21 O.R.P.C

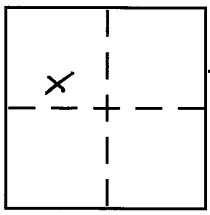

Sec. 28
T. 16 N.
R. 16 E.
M.D.B.&M.

CORNER TYPE

Government Corner	☐	Control	☐
Meander	☐	Property	☒
Rancho	☐	Other	☐

Date of Survey 10/22/11

COORDINATES (Optional)

N. _____
E. _____
Zone _____ NAD27 ☐ NAD83 ☐
NAD83 Epoch _____
Elev. _____
Vert. Datum: NGVD29 ☐ NAVD88 ☐
Meas. Units: Metric ☐ Imperial ☐

Corner – Left as found ☐ Found and tagged ☐ Established ☐ Reestablished ☒ Rebuilt ☐

Identification and type of corner found: Evidence used to identify or procedure used to establish or reestablish the corner:
USED RECORD DIMENSIONS AND FOUND MONUMENTS PER F/MAPS/21 O.R.P.C. AND 10/CR/71 O.R.P.C. TO REESTABLISH THE MISSING CORNERS OF LOT 3 AS SHOWN ON ACCOMPANYING PLAT.

A description of the physical condition of the monument as found and as set or reset:
Ø SET 5/8" REBAR WITH YELLOW PLASTIC CAP LS-7429 AND NAIL & TAG LS-7429 AND CHISELED 'X' ON BOULDER AS SHOW ON PLAT
● FOUND MONUMENT AS SHOWN ON PLAT

BOOK 15 CORNER RECORDS PAGE 6

SURVEYOR'S STATEMENT

This Corner Record was prepared by me or under my direction in conformance with the Land Surveyor's Act on March 07, 2012.

Signed [signature] P.L.S or R.C.E. No. 7429

LICENSED LAND SURVEYOR
MATTHEW S. WEBB
No. 7429
STATE OF CALIFORNIA

COUNTY SURVEYOR'S STATEMENT

This Corner Record was received _____

and examined and filed March 28, 2012

Signed [signature] P.L.S or R.C.E. No. 6584

Title Deputy County Surveyor

LICENSED LAND SURVEYOR
LESLIE AMSBERRY
No. 6584
Exp. 12-31-2013
STATE OF CALIFORNIA

County Surveyor's Comment _____

PLAT OF SURVEY

LOT 3, FOREST GLEN SUBDIVISION, AS FILED IN BOOK F OF MAPS AT PAGE 21, OFFICIAL RECORDS PLACER COUNTY, CALIFORNIA. A PORTION OF SECTION 28, TOWNSHIP 16 N., RANGE 16 E., M.D.B. & M.

SCALE 1" = 60' DATE OF SURVEY 10/22/11

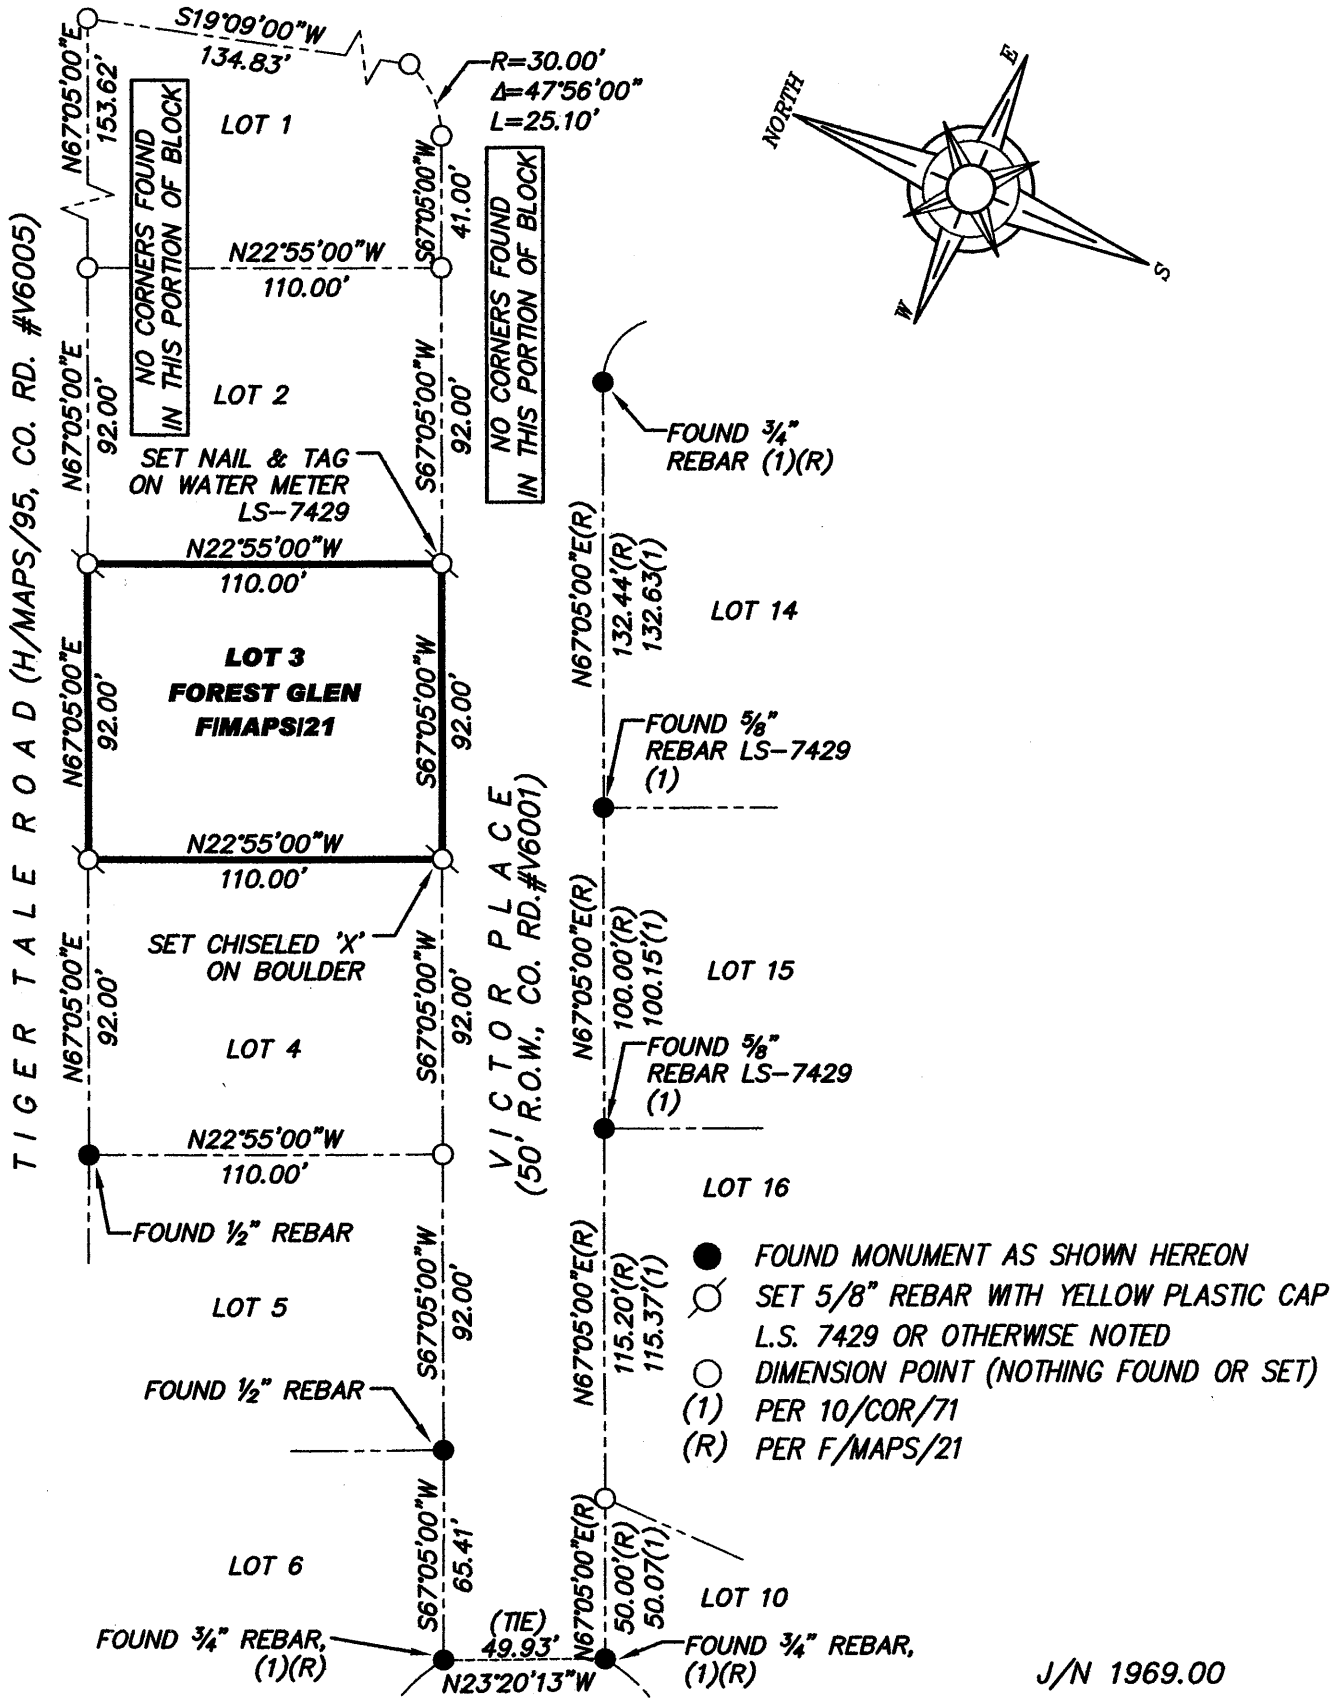

J/N 1969.00

BOOK 15 CORNER RECORDS PAGE 6