CORNER RECORD COUNTY OF PLACER, CALIFORNIA

City of ROSEVILLE Document Number 20120029

Brief Legal Description HAYDEN PARKWAY CENTERLINE MONUMENT - AA MAPS 10

S. 24
T. 11 N
R. 5 E

CORNER TYPE

Government Corner ☐ Control ☐
Meander ☐ Property ☐
Rancho ☐ Other ☒
Date of Survey 9/20/11

COORDINATES (Optional)

N. ____
E. ____
Zone ____ Datum ____
Elev. ____

Corner--- Left as found ☐ Found and tagged ☒ Established ☐ Reestablished ☐ Rebuilt ☐

Identification and type of corner found: Evidence used to identify or procedure used to establish or reestablish corner:
NOTHING FOUND. USED EXISTING BRASS MONUMENTS IN STANDARD CITY OF ROSEVILLE MONUMENT BOX STAMPED L.S. 6046 TO RESET PER RECORDED MAPS

A description of the physical condition of the monument as found and as set or reset:
SET 2-1/2" BRASS DISK IN STANDARD CITY OF ROSEVILLE MONUMENT BOX STAMPED L.S. 7944 LEFT IN GOOD CONDITION.

BOOK 15 CORNER RECORDS PAGE 36

SURVEYOR'S STATEMENT

This Corner Record was prepared by me or under my direction in conformance with the Professional Land Surveyors' Act on MAY 4 20 12.

Signed [signature]

L.S. or R.C.E. Number 7944 Expiration Date 12/31/13

PROFESSIONAL LAND SURVEYOR CRAIG E. SPIESS Exp. 12/31/13 No 7944 STATE OF CALIFORNIA

COUNTY SURVEYOR'S STATEMENT

This Corner Record was received ____ 20____

and examined and filed MAY 14, 2012 20____.

Signed Leslie Amsberry Title Deputy County Surveyor

L.S. or ~~R.C.E.~~ Number 6584 Expiration Date ____

LICENSED LAND SURVEYOR LESLIE AMSBERRY No. 6584 Exp. 12-31-13 STATE OF CALIFORNIA

County Surveyor's Comment ____

CORNER RECORD
HAYDEN PARKWAY - AA MAPS 10
CITY OF ROSEVILLE
COUNTY OF PLACER STATE OF CALIFORNIA

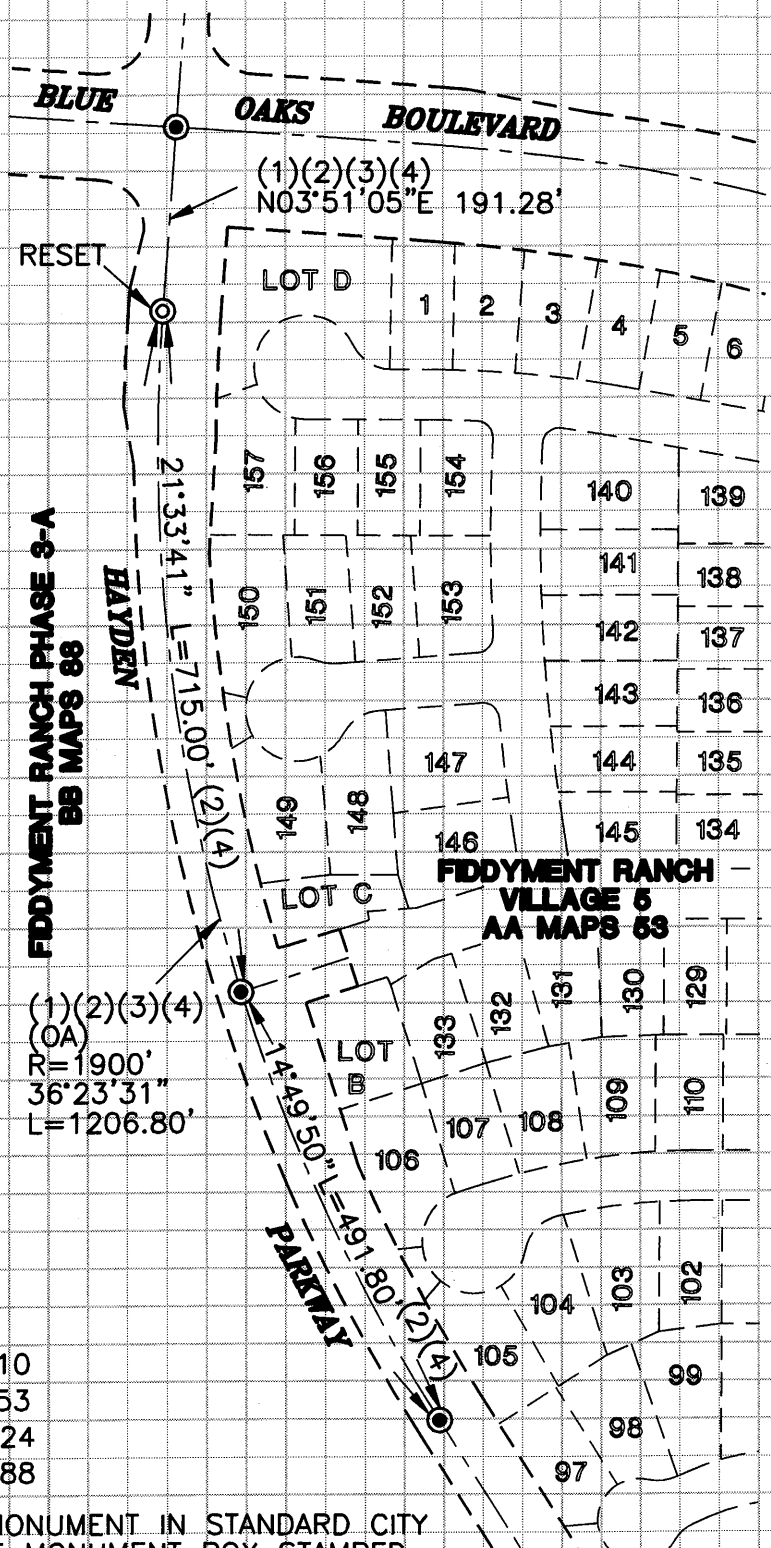

LEGEND:

(1) = AA MAPS 10
(2) = AA MAPS 53
(3) = BB MAPS 24
(4) = BB MAPS 88

◎ SET BRASS MONUMENT IN STANDARD CITY OF ROSEVILLE MONUMENT BOX STAMPED L.S. 7944

◉ FOUND BRASS MONUMENT IN STANDARD CITY OF ROSEVILLE MONUMENT BOX STAMPED L.S. 6046 PER (1)(2)(3)(4)

SCALE: 1"=200'

BOOK 15 CORNER RECORDS PAGE 36