CORNER RECORD COUNTY OF PLACER, CALIFORNIA

City of _____ Document Number 20120030

Brief Legal Description INTERSECTION FOX ST & SALMON AVE PER BK D MAPS 16 BROOKWAY VISTA SUBDIVISION

S. 19
T. 16N
R. 18E

CORNER TYPE

Government Corner ☐ Control ☐
Meander ☐ Property ☒
Rancho ☐ Other ☐
Date of Survey DEC 5, 2011

COORDINATES (Optional)

N. _____
E. _____
Zone _____ Datum _____
Elev. _____

Corner--- Left as found ☐ Found and tagged ☐ Established ☐ Reestablished ☒ Rebuilt ☐

Identification and type of corner found: Evidence used to identify or procedure used to establish or reestablish corner:
FOUND AND TIED ½" REBAR PER BOOK 3 CORNER RECORDS 48
TIED PRIOR TO OVERLAY

A description of the physical condition of the monument as found and as set or reset:
RESET RAILROAD SPIKE STAMPED LS 7887 FROM REFERENCE POINTS AFTER ASPHALT OVERLAY

BOOK 15 CORNER RECORDS PAGE 37

SURVEYOR'S STATEMENT

This Corner Record was prepared by me or under my direction in conformance with the Professional Land Surveyors' Act

on MAY 9, 2012 2012.

Signed [signature]

L.S. or ~~R.C.E.~~ Number 7887 Expiration Date MAR 31, 2013

LICENSED LAND SURVEYOR JAMES J. MARTIN LS 7887 STATE OF CALIFORNIA

COUNTY SURVEYOR'S STATEMENT

This Corner Record was received _____ 20____

and examined and filed MAY 14, 2012 20____.

Signed [signature] Title Deputy County Surveyor

L.S. or ~~R.C.E.~~ Number 6584 Expiration Date 12-31-13

LICENSED LAND SURVEYOR LESLIE AMSBERRY No. 6584 Exp. 12-31-2013 STATE OF CALIFORNIA

County Surveyor's Comment _____

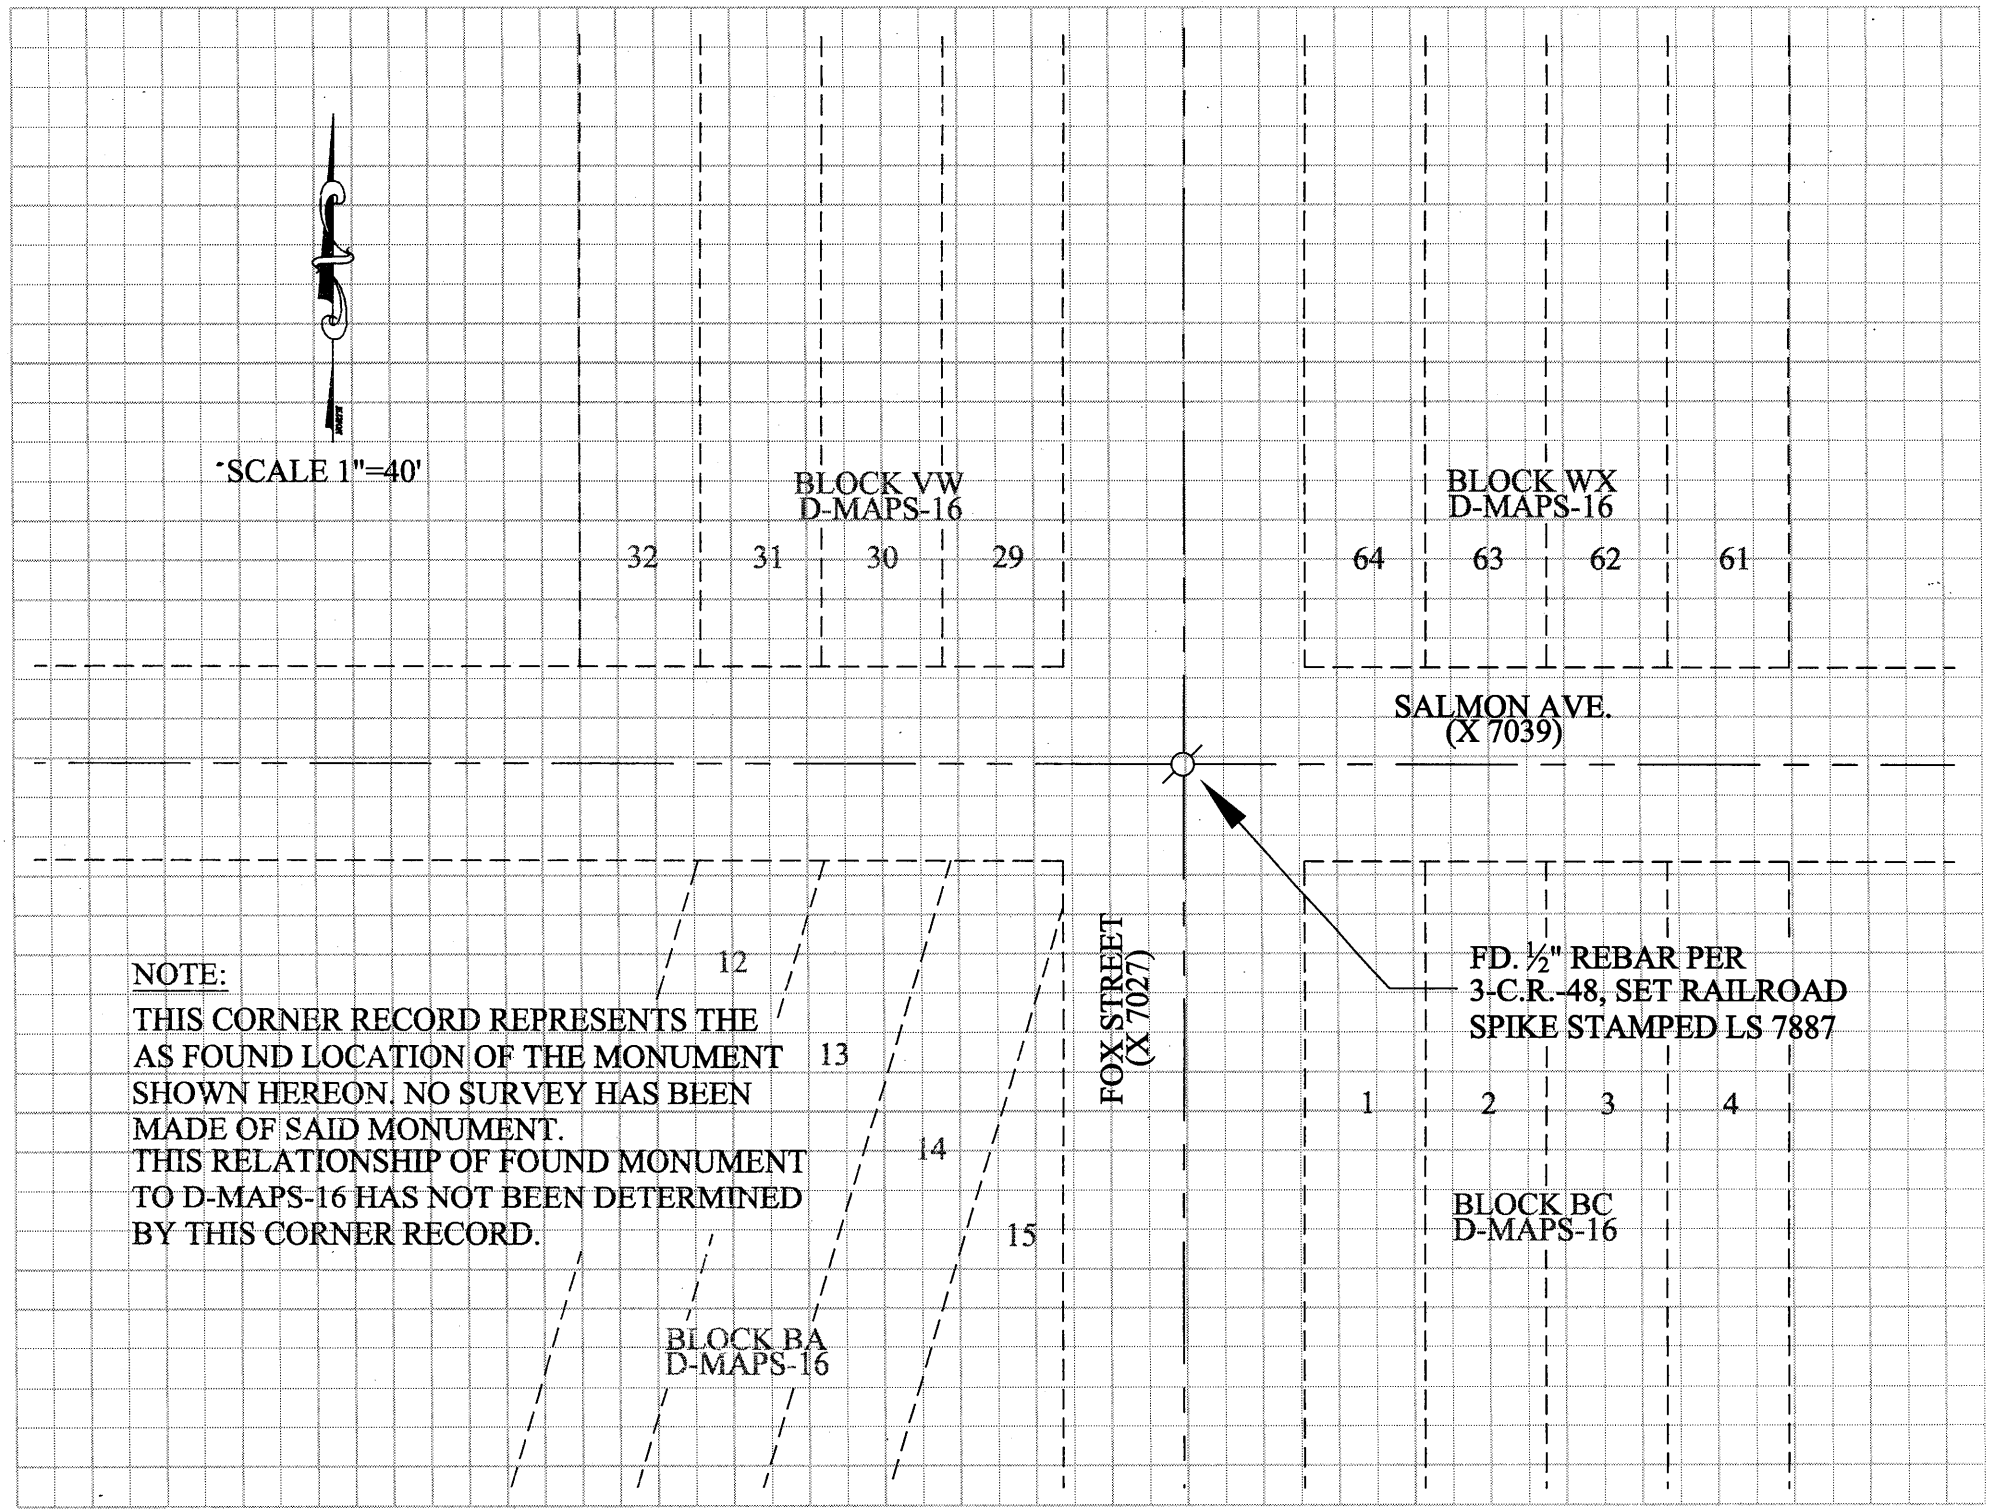

NOTE:

THIS CORNER RECORD REPRESENTS THE AS FOUND LOCATION OF THE MONUMENT SHOWN HEREON. NO SURVEY HAS BEEN MADE OF SAID MONUMENT.
THIS RELATIONSHIP OF FOUND MONUMENT TO D-MAPS-16 HAS NOT BEEN DETERMINED BY THIS CORNER RECORD.