CORNER RECORD COUNTY OF PLACER, CALIFORNIA

City of _____ Document Number 20120091

Brief Legal Description A PORTION OF THE S.E. 1/4 OF THE S.W. 1/4 OF SECTION 24
APN 036-180-51 A PORTION OF PCL 'A' OF 11PM70 & 9RS137

S. 24

T. 11N.

R. 7E.

CORNER TYPE

Government Corner	☐	Control	☐
Meander	☐	Property	☒
Rancho	☐	Other	☐

Date of Survey 12/3/12

COORDINATES (Optional)

N. _____
E. _____
Zone _____ Datum _____
Elev. _____

Corner--- Left as found ☐ Found and tagged ☐ Established ☐ Reestablished ☒ Rebuilt ☐

Identification and type of corner found: Evidence used to identify or procedure used to establish or reestablish corner:
MONUMENT WAS REMOVED RECENTLY DURING CONSTRUCTION OF A NEW DRIVEWAY AND MASONRY FOR A NEW ELECT. GATE. I ESTABLISHED THE CORRECT LOCATION BY TYING TO 3 NEARBY MONUMENTS.

A description of the physical condition of the monument as found and as set or reset:
I SET A 5/8" REBAR W/ 1 1/2" ALUMINUM CAP STAMPED "RCE 21984".

BOOK 15 CORNER RECORDS PAGE 88

SURVEYOR'S STATEMENT

This Corner Record was prepared by me or under my direction in conformance with the Professional Land Surveyors' Act on DECEMBER 14 2012.

Signed Robert L Olson

L.S. or R.C.E. Number 21984 Expiration Date 9/30/13

REGISTERED PROFESSIONAL ENGINEER ROBERT L. OLSON NO. 21984 CIVIL STATE OF CALIFORNIA

COUNTY SURVEYOR'S STATEMENT

This Corner Record was received _____ 20____

and examined and filed JANUARY 4, 2013 20____.

Signed Leslie Amsberry Title Deputy County Surveyor

L.S. or ~~R.C.E.~~ Number 6584 Expiration Date 12-31-13

LICENSED LAND SURVEYOR LESLIE AMSBERRY No. 6584 Exp. 12-31-13 STATE OF CALIFORNIA

County Surveyor's Comment _____

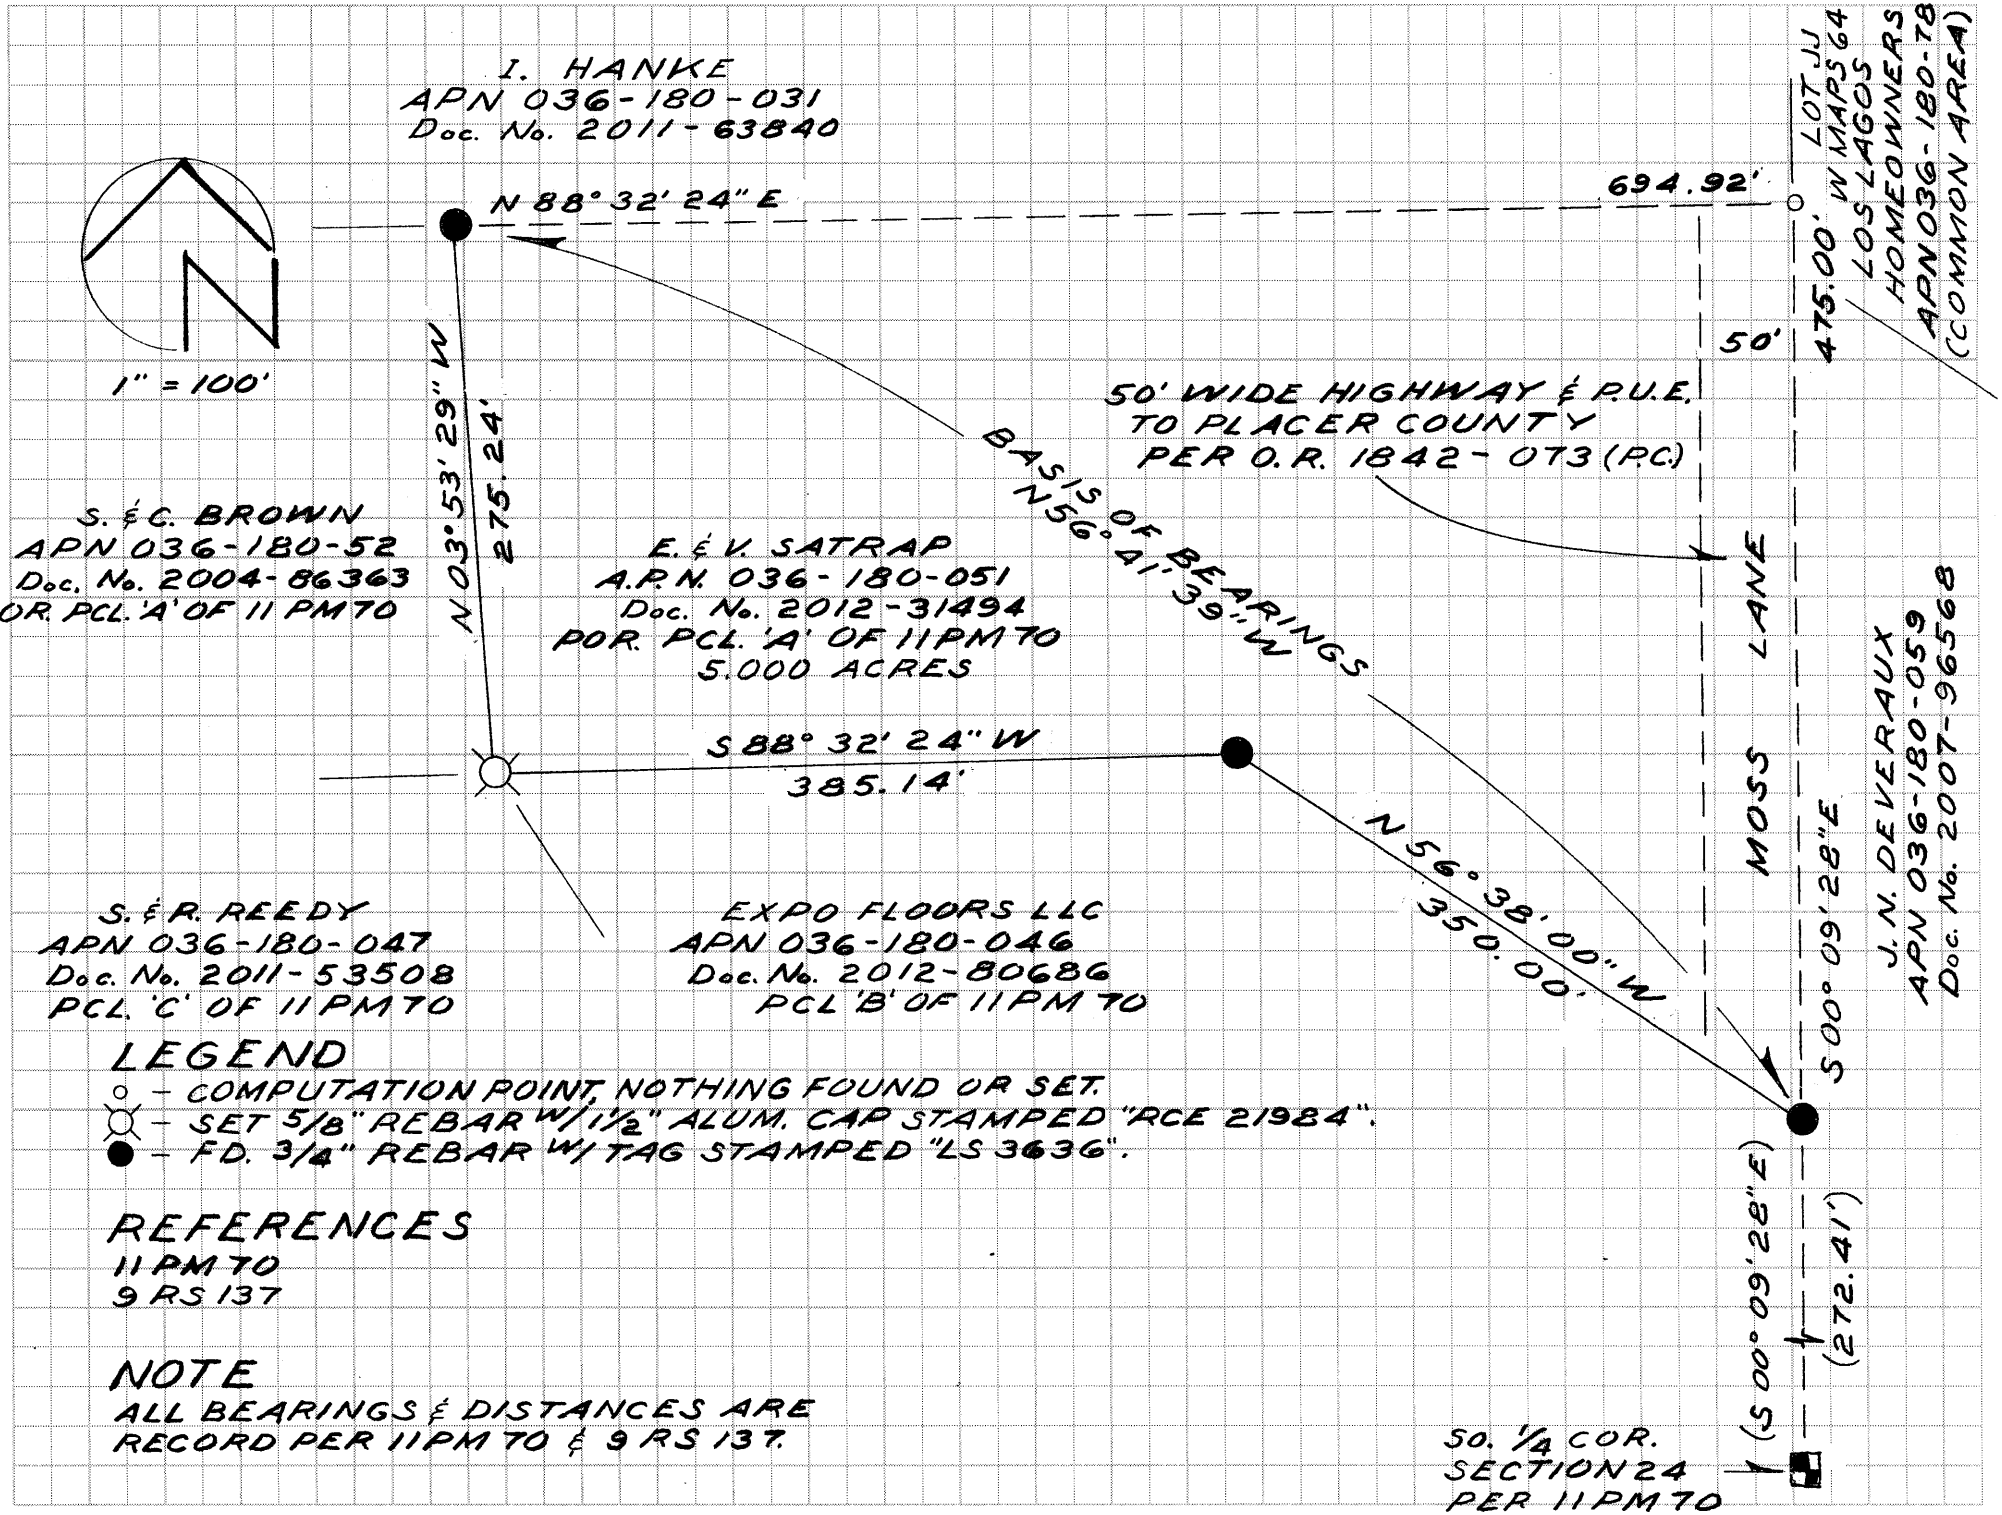

LEGEND

- ○ – COMPUTATION POINT, NOTHING FOUND OR SET.
- ⊗ – SET 5/8" REBAR W/ 1 1/2" ALUM. CAP STAMPED "RCE 21984".
- ● – FD. 3/4" REBAR W/ TAG STAMPED "LS 3636".

REFERENCES

11 PM 70
9 RS 137

NOTE

ALL BEARINGS & DISTANCES ARE RECORD PER 11 PM 70 & 9 RS 137.