CORNER RECORD

Document Number 20110040

City of _____ County of PLACER, California

Brief Legal Description PARCEL MAP P-76059, BOOK 34 OF PARCEL MAPS, AT PAGE 32, O.R.P.C.
RESET FRONT REFERENCE CORNERS FOR PARCEL 2

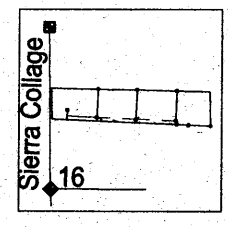

S 16
T.10 N.
R.7 E.

CORNER TYPE

Government Corner ☐ Control ☐
Meander ☐ Property ☑
Rancho ☐ Other ☐
Date of Survey 08/08/2011

COORDINATES (Optional)

N. _____
E. _____
Zone _____ NAD27 ☐ NAD83 ☐
NAD83 Epoch _____
Elev. _____
Vert. Datum: NGVD29 ☐ NAVD88 ☐
Meas. Units: Metric ☐ Imperial ☐

Corner - Left as found ☐ Found and tagged ☐ Established ☐ Reestablished ☑ Rebuilt ☐

Identification and type of corner found: Evidence used to identify or procedure used to establish or reestablish the corner:
The corners noted were found in record position per 34 Parcel Maps, Page32
All record corners were tied in the field and found to hold there record position. The missing corners were set per record information where possible or on the record line.

A description of the physical condition of the monument as found and as set or reset:
The front reference corner between Parcels 1 & 2 was replaced with a ¾" IP tagged LS 4533 @ 20' From C/L. The front reference corner between Parcels 2 & 3 was placed at a 17' offset from C/L as a utility box occupied its original position.

BOOK 15 CORNER RECORDS, PG 89

SURVEYOR'S STATEMENT

This Corner Record was prepared by me or under my direction in conformance with The Land Surveyor's Act on 1/02/2013.

Signed _____ P.L.S. or ~~R.C.E.~~ No. 4533

LICENSED LAND SURVEYOR
DAVID W. KOPP
Exp. 12-31-14
No. 4533
STATE OF CALIFORNIA

COUNTY SURVEYOR'S STATEMENT

This Corner Record was received _____
and examined and filed JANUARY 9, 2013
Signed _____ P.L.S. or ~~R.C.E.~~ No. 6584
Title DEPUTY COUNTY SURVEYOR

LICENSED LAND SURVEYOR
LESLIE AMSBERRY
No. 6584
Exp. 12-31-2013
STATE OF CALIFORNIA

County Surveyor's Comment _____

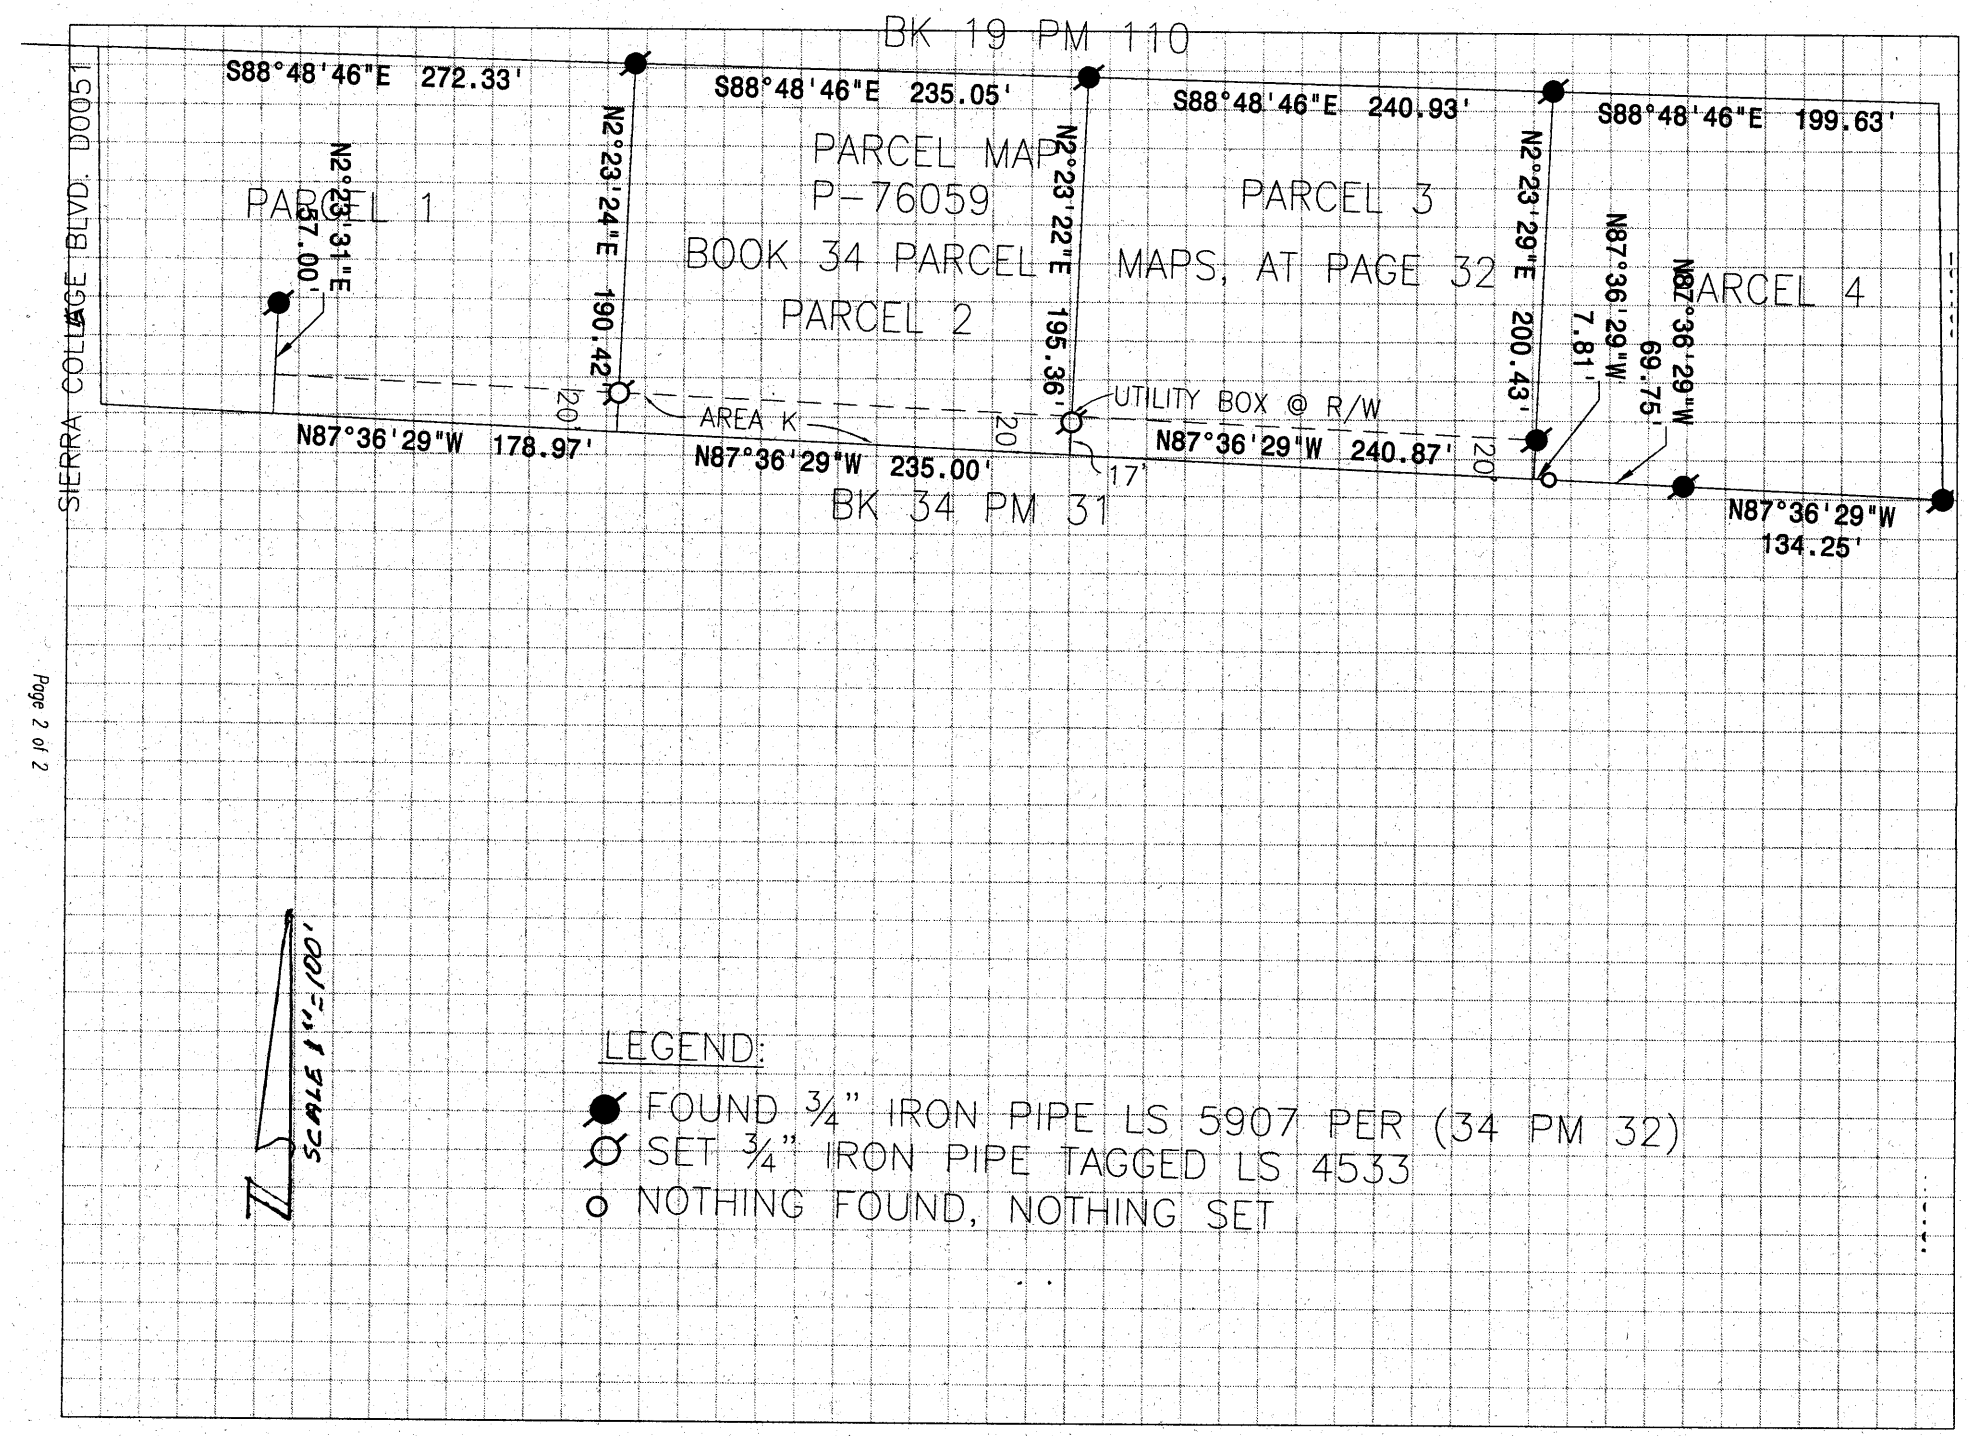

BOOK 15 CORNER RECORDS, PG 89