CORNER RECORD

COUNTY OF PLACER, CALIFORNIA

City of LINCOLN

Document Number 20130028

Brief Legal Description LOT 2, BOOK AA OF MAPS, PAGE 58
TWELVE BRIDGES

SEC 31
T 12 N
R 7 E

CORNER TYPE

Government Corner ☐ Control ☐
Meander ☐ Property ☑
Rancho ☐ Other ☐
Date of Survey APRIL 16, 2013

COORDINATES
(Optional)

N. ____
E. ____
Zone ____ Datum ____
Elev. ____

Corner — Left as found ☐ Found and tagged ☐ Established ☑ Reestablished ☐ Rebuilt ☐

Identification and type of corner found: Evidence used to identify or procedure used to establish or reestablish corner:
FOUND EXISTING MONUMENTS CONSISTENT WITH RECORD MAP AS FILED IN BOOK AA OF MAPS, AT PAGE 58.

A description of the physical condition of the monument as found and as set or reset: SET NEW MONUMENT ON SOUTHERLY LINE OF LOT 2, 500' EASTERLY OF THE SOUTH WEST CORNER THEREOF.

BOOK 16 CORNER RECORDS PAGE 19

SURVEYOR'S STATEMENT

This Corner Record was prepared by me or under my direction in conformance with the Land Surveyors' Act on APRIL 22, 20 13.

Signed Edward M Giuliani L.S. or R.C.E. Number LS 5907

LICENSED LAND SURVEYOR
EDWARD M. GIULIANI
Exp. 12-31-14
No. L5907
STATE OF CALIFORNIA

COUNTY SURVEYOR'S STATEMENT

This Corner Record was received ____ 20 ____ and examined and filed June 7, 2013 20 ____.

Signed Leslie Amsberry Title Deputy County Surveyor

LICENSED LAND SURVEYOR
LESLIE AMSBERRY
No. 6584
Exp. 12-31-13
STATE OF CALIFORNIA

County Surveyor's Comment ____

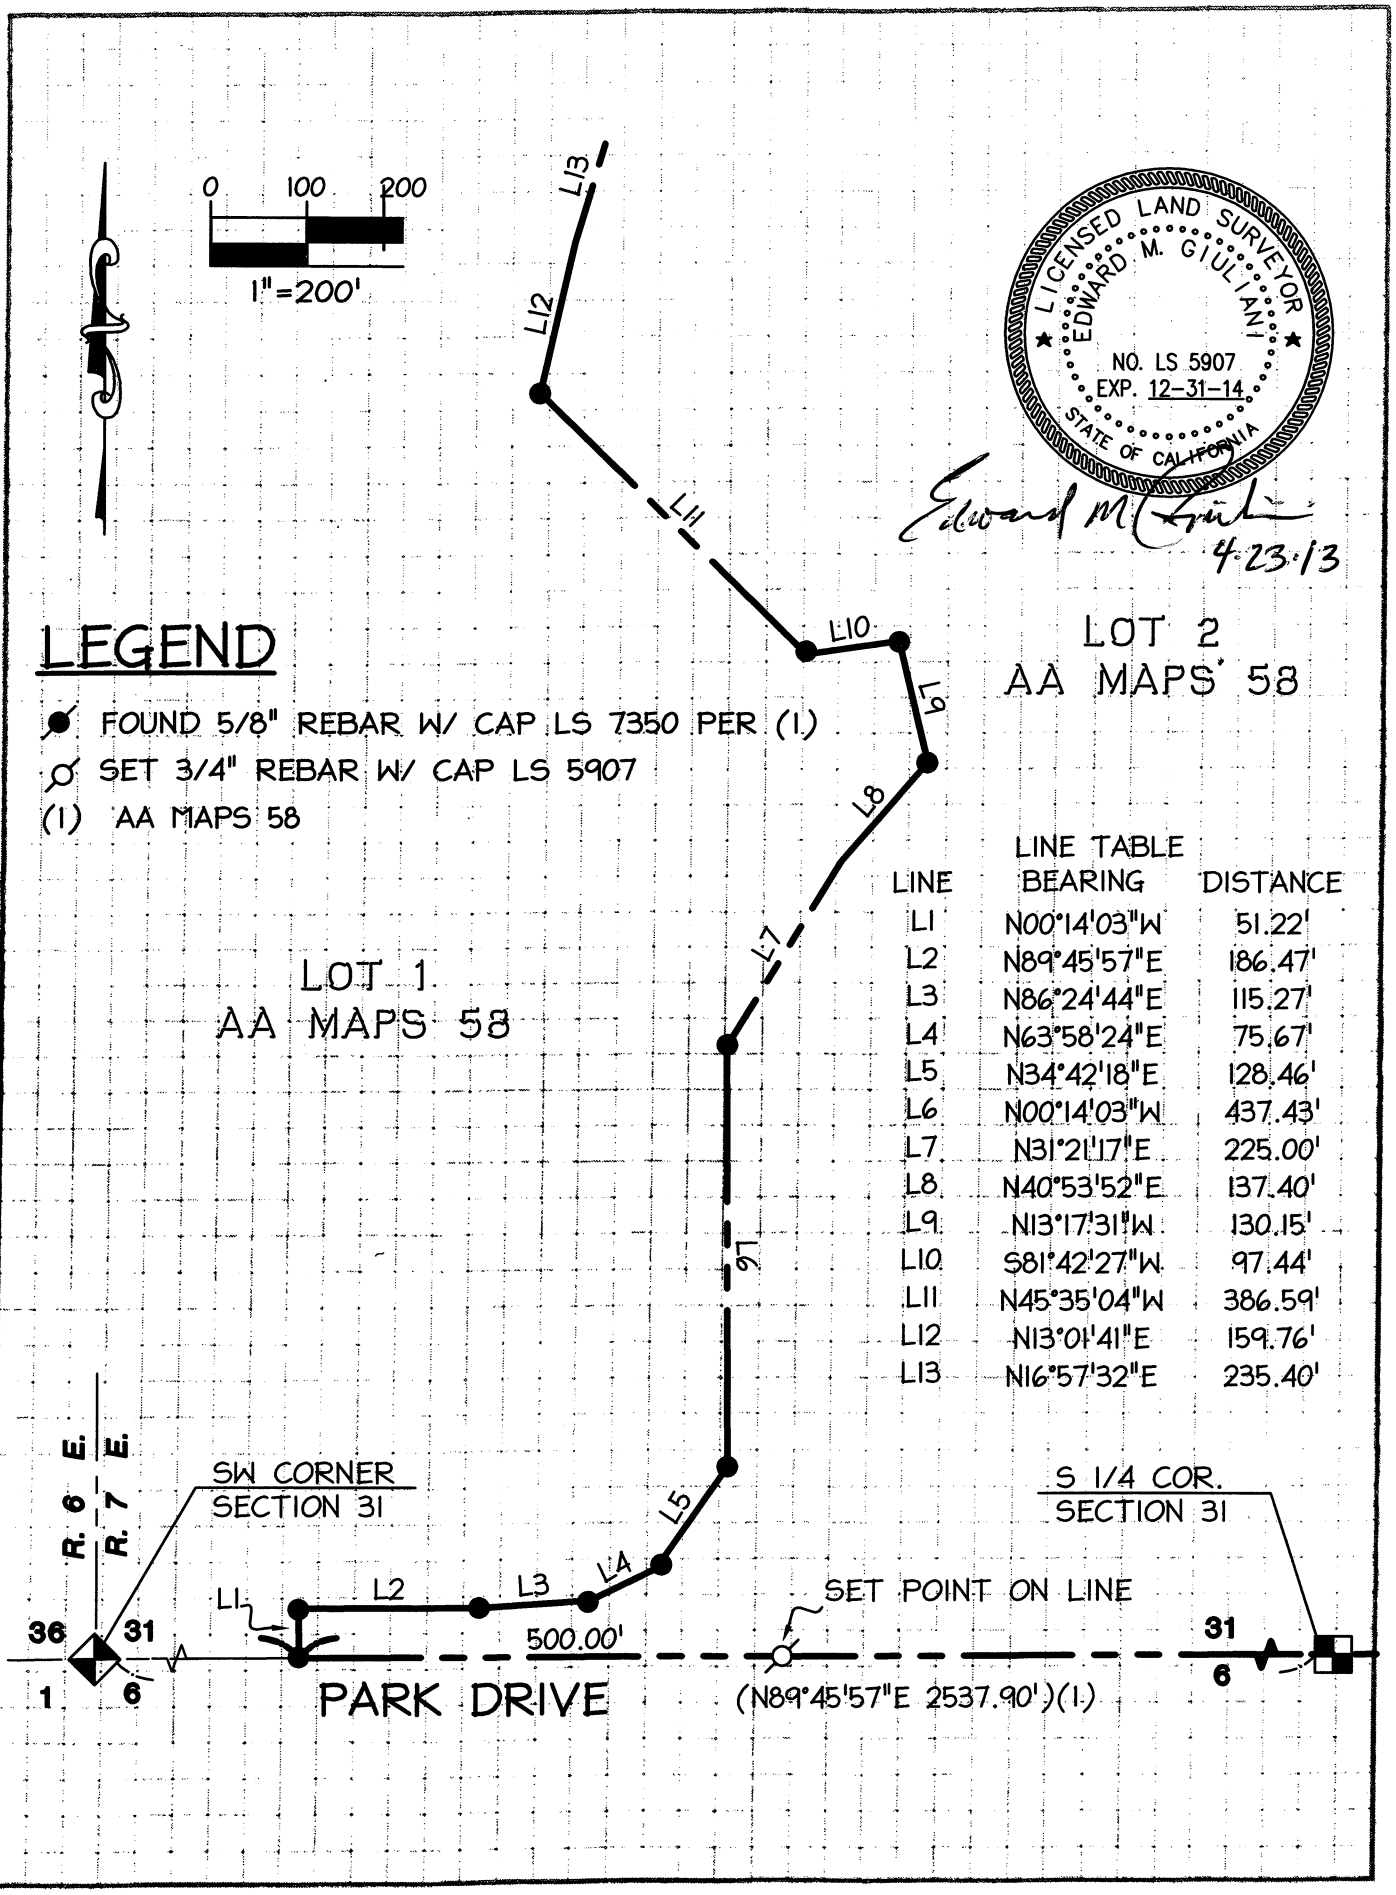

LINE TABLE

LINE	BEARING	DISTANCE
L1	N00°14'03"W	51.22'
L2	N89°45'57"E	186.47'
L3	N86°24'44"E	115.27'
L4	N63°58'24"E	75.67'
L5	N34°42'18"E	128.46'
L6	N00°14'03"W	437.43'
L7	N31°21'17"E	225.00'
L8	N40°53'52"E	137.40'
L9	N13°17'31"W	130.15'
L10	S81°42'27"W	97.44'
L11	N45°35'04"W	386.59'
L12	N13°01'41"E	159.76'
L13	N16°57'32"E	235.40'

BOOK 16 CORNER RECORDS PAGE 19