CORNER RECORD

Agency Index BK 20 PG 97
Document Number 20180078

City of UNINCORPORATED County of PLACER, California
Brief Legal Description Ptn SEC. 27, T15N, R9E M.D.M. Pd A, 9/PM/98

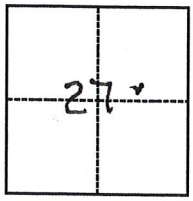

CORNER TYPE

- ☐ Government Corner
- ☐ Meander
- ☐ Rancho
- ☐ Control
- ☒ Property
- ☐ Other

Date of Survey 7-16-2018

COORDINATES (Optional)

N. _____ E. _____
Elevation _____
Units ☐ Metric ☐ U.S. Survey Foot
Horizontal Datum _____
Zone _____ Epoch Date _____
Vertical Datum _____
☐ Complies with Public Resources Code §§8801-8819
☐ Complies with Public Resources Code §§8890-8902

PLS Act Ref.:	☒ 8765(d)	☐ 8771	☐ 8773	☐ Other:
Corner/ Monument:	☒ Left as found	☐ Established	☐ Rebuilt	☐ Pre-Construction
	☐ Found and tagged	☒ Reestablished	☐ Referenced	☐ Post-Construction

Narrative of corner identified and monument as found, set, reset, replaced, or removed:
☐ See sheet #2 for description(s):

USING MON'TS SHOWN AS FND. WHICH RELATED WELL TO EACH OTHER I CALCULATED THE MISSING CORNER AND RESET

REGISTERED PROFESSIONAL ENGINEER
R G HILLMAN
No. 29265
CIVIL
STATE OF CALIFORNIA

SURVEYOR'S STATEMENT

This Corner Record was prepared by me or under my direction in conformance with the Professional Land Surveyors' Act on JULY 23, 2018.

Signed R.G. Hillman P.L.S. or R.C.E. No. RCE 29265

COUNTY SURVEYOR'S STATEMENT

This Corner Record was received _____

and examined and filed August 8, 2018.

Signed _____ P.L.S. or ~~R.C.E.~~ No. 6584

Title County Surveyor

County Surveyor's Comment

LICENSED LAND SURVEYOR
LESLIE AMSBERRY
No. 6584
Exp. 12-31-19
STATE OF CALIFORNIA

BOOK 20 OF CORNER RECORDS, PAGE 97

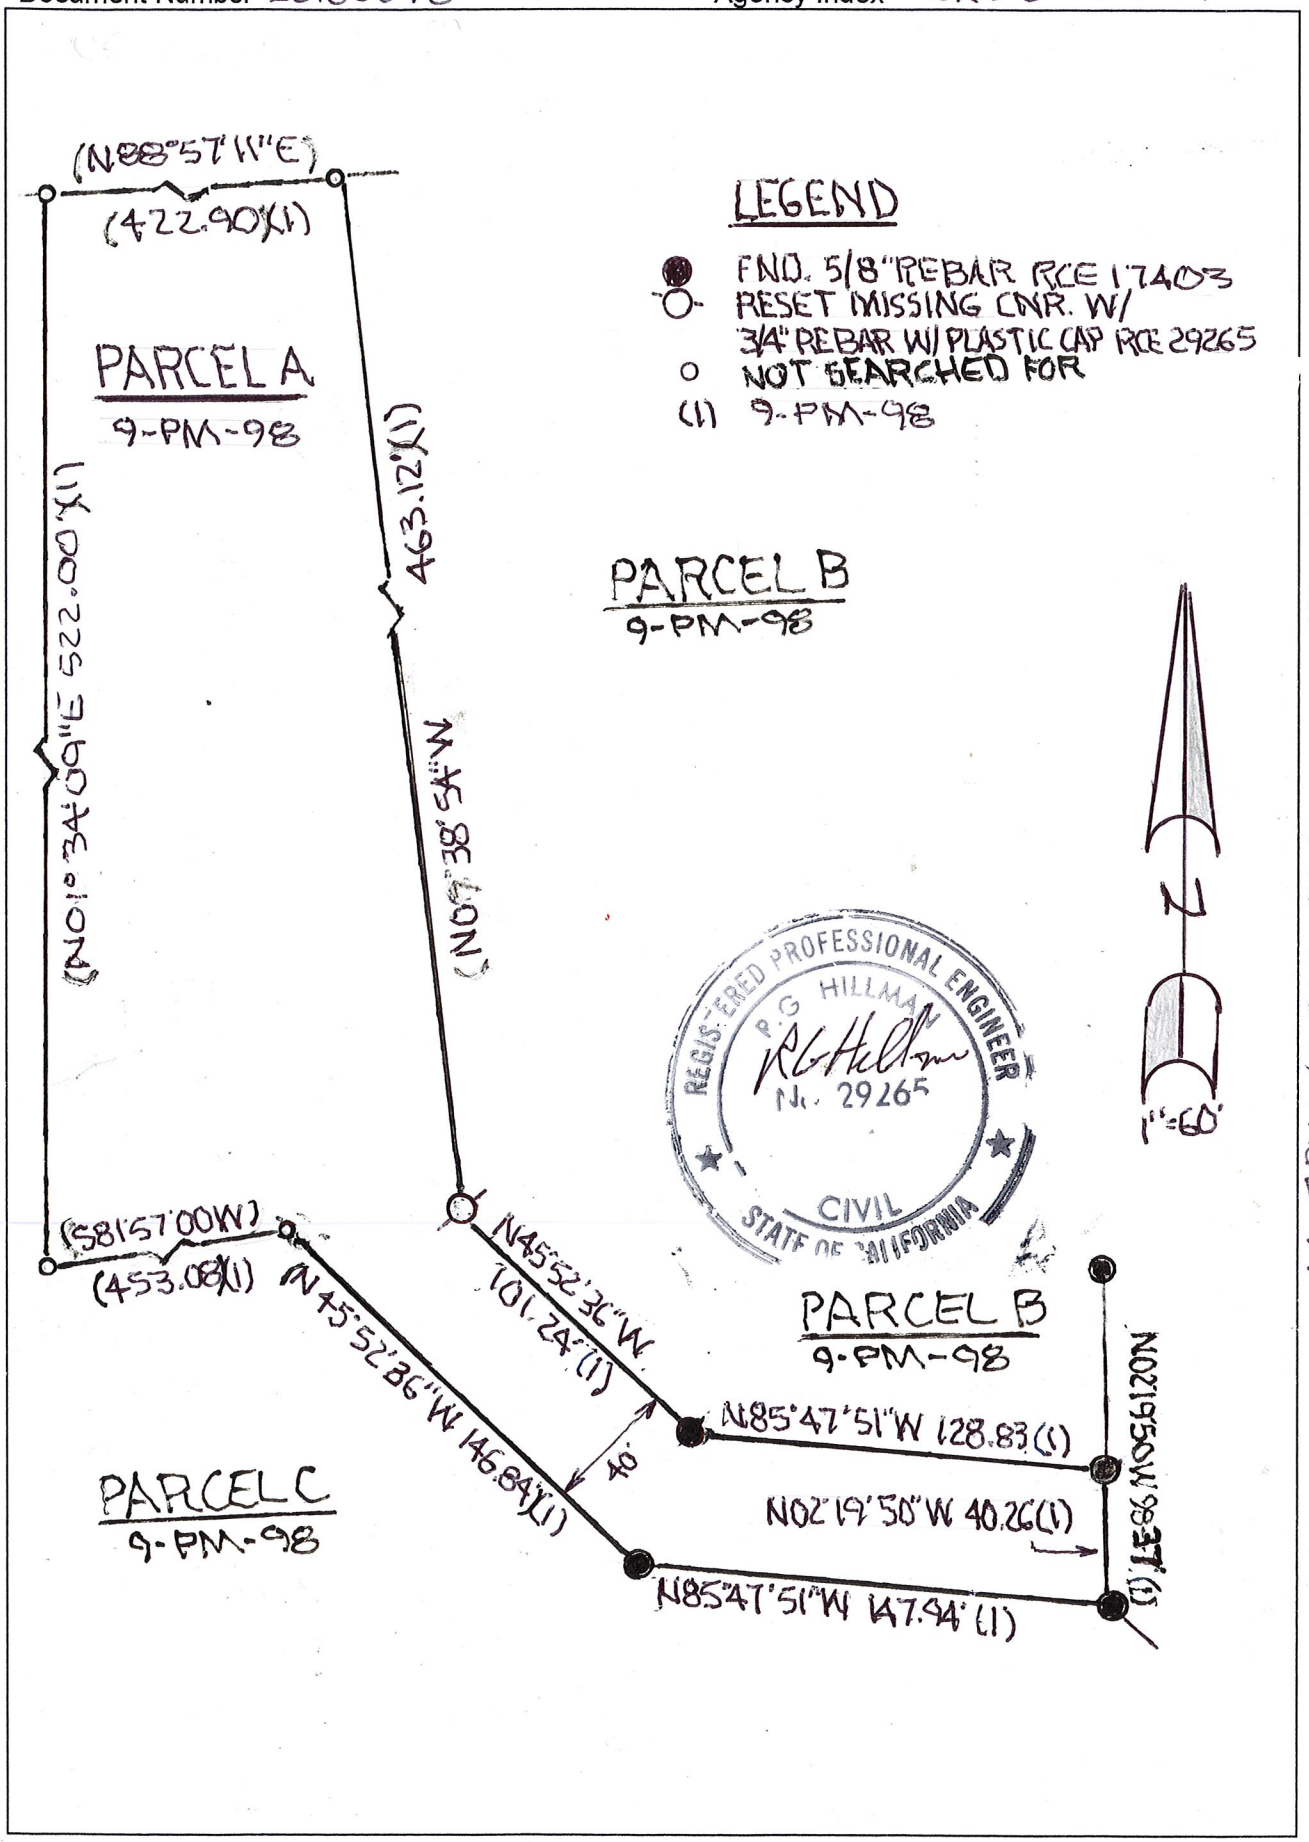

BOOK 20 CORNER RECORDS, PAGE 97