CORNER RECORD

Document Number _____

City of UNINCORPORATED County of PLACER, California

Brief Legal Description Ptn Sec 18, T13N R9E, M.D.M, Ptn Pcl "A" 13-PM-32

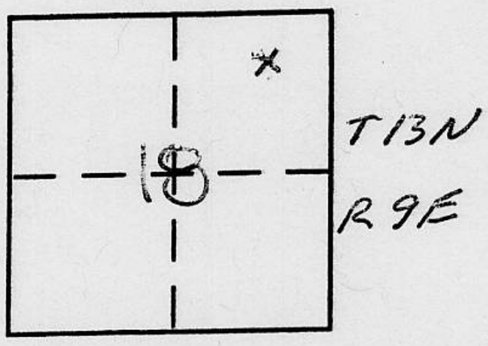

CORNER TYPE

Government Corner	☐	Control	☐
Meander	☐	Property	☒
Rancho	☐	Other	☐

Date of Survey 12-9-04

COORDINATES (Optional)

N. _____
E. _____
Zone _____ NAD27 ☐ NAD83 ☐
NAD83 Epoch _____
Elev. _____
Vert. Datum: NGVD29 ☐ NAVD88 ☐
Meas. Units: Metric ☐ Imperial ☐

Corner – Left as found ☐ Found and tagged ☐ Established ☐ Reestablished ☒ Rebuilt ☐

Identification and type of corner found: Evidence used to identify or procedure used to establish or reestablish the corner:
FND. EXIST. CNRS AS SHOWN. USED RECORD INFO TO CALCULATE POSITIONS OF MISSING CORNERS

A description of the physical condition of the monument as found and as set or reset:
RESET MISSING CORNERS w/ 3/4" REBAR w/ PLASTIC CAP STAMPED RCE 29265 IN RECORD POSITION

BOOK 2 CORNER RECORDS PAGE 42

SURVEYOR'S STATEMENT

This Corner Record was prepared by me or under my direction in conformance with the Land Surveyor's Act on 12-11-04.

Signed R G Hillman P.L.S or R.C.E. No. RCE 29265

REGISTERED PROFESSIONAL ENGINEER R.G. HILLMAN No. 29265 EXP 3-31-07 CIVIL STATE OF CALIFORNIA

COUNTY SURVEYOR'S STATEMENT

This Corner Record was received _____

and examined and filed DECEMBER 21, 2004

Signed Charles B. Grant P.L.S or R.C.E. No. LS 6158

Title DEPUTY COUNTY SURVEYOR

LICENSED LAND SURVEYOR CHARLES B. GRANT Exp. 3-31-06 No. 6158 STATE OF CALIFORNIA

County Surveyor's Comment _____

● FND 3/4" REBAR RCE 9093

Ø RESET MON'T W/ 3/4" REBAR W/ PLASTIC CAP STMPD. RCE 29265

○ NOTHING FND NOTHING SET

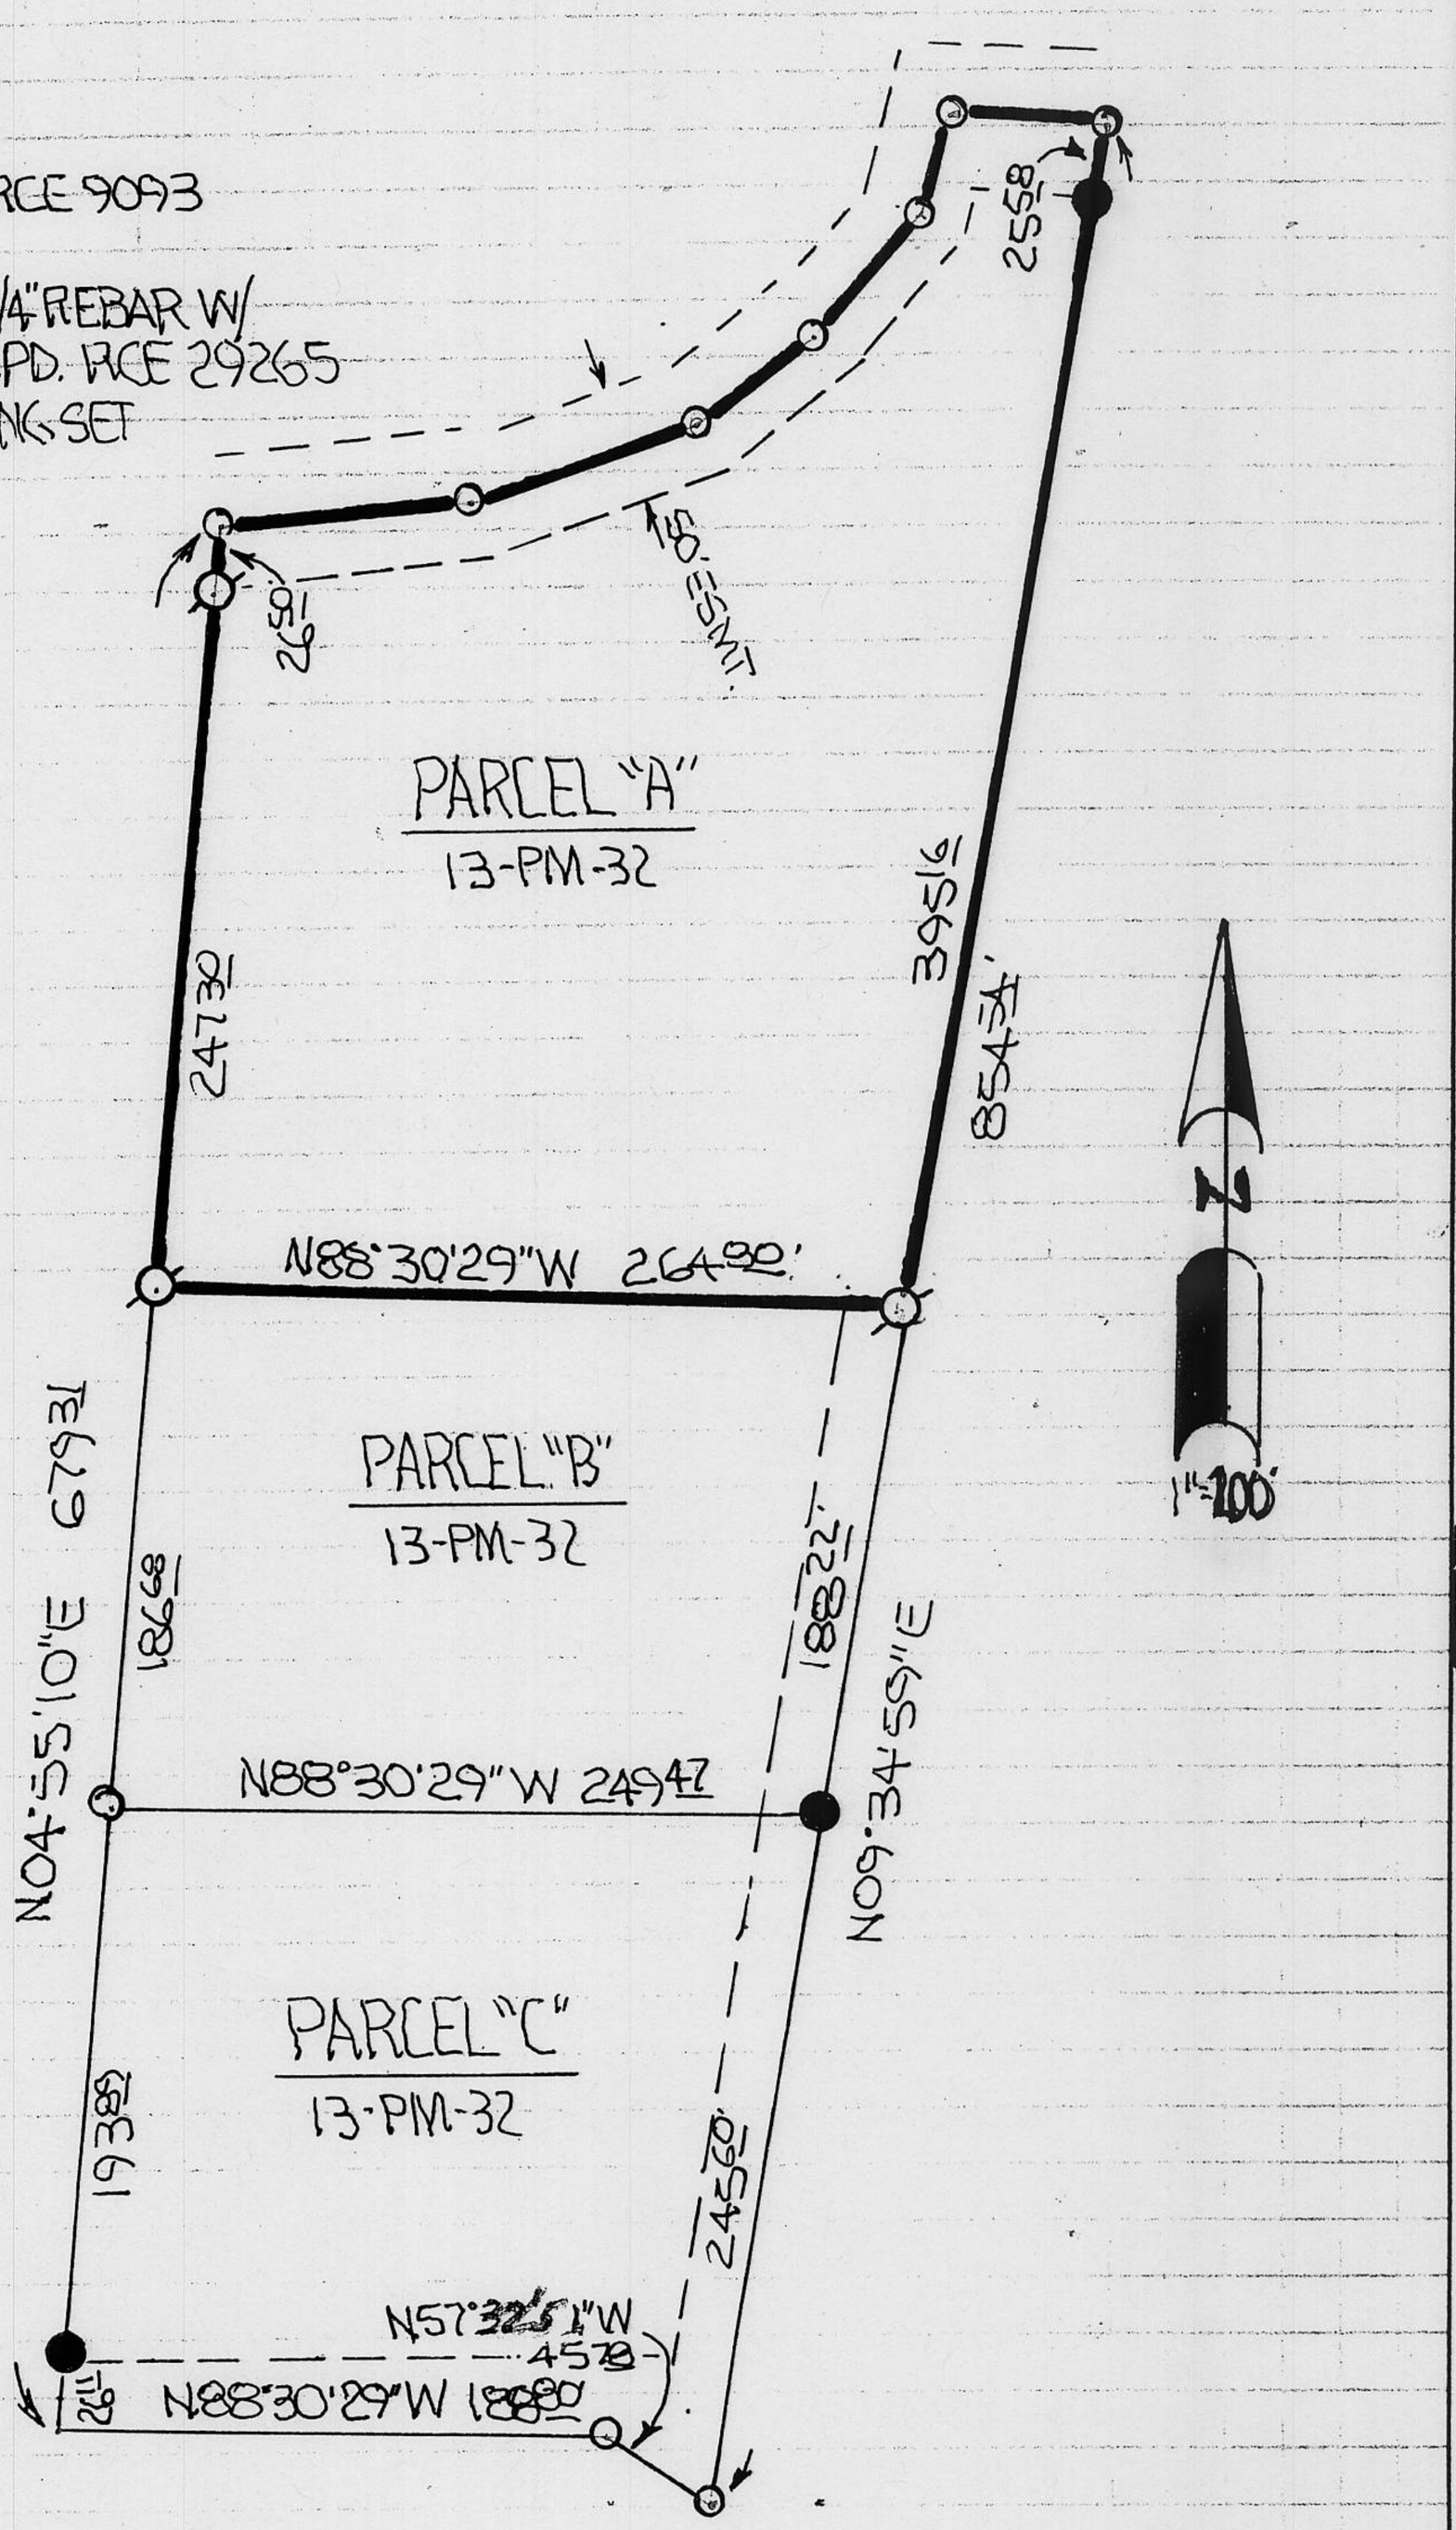

BOOK 9 CORNER RECORDS PAGE 42