CORNER RECORD

COUNTY OF PLACER, CALIFORNIA

City of UNINCORPORATED

Document Number

Brief Legal Description PARCEL A PM#70094 2PM8

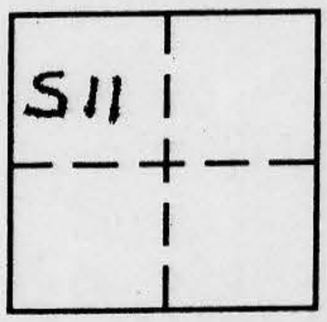

CORNER TYPE

Government Corner ☐ Control ☐
Meander ☐ Property ☒
Rancho ☐ Other ☐
Date of Survey 04-16-05

COORDINATES
(Optional)

N.
E.
Zone Datum
Elev.

Corner — Left as found ☐ Found and tagged ☐ Established ☐ Reestablished ☒ Rebuilt ☐

BOOK 9 CORNER RECORDS PAGE 91

Identification and type of corner found: Evidence used to identify or procedure used to establish or reestablish corner:
RECOVERED EXISTING CORNERS OF RECORD: NE & SE + W 1/4 COR PER 2PM8. NO EVIDENCE OF NW COR FOUND.

A description of the physical condition of the monument as found and as set or reset:
SET 5/8" REBAR w/PLASTIC CAP LS6376. POINT FALLS AT NW COR. OF 4"x4" WOOD POST.

SURVEYOR'S STATEMENT

This Corner Record was prepared by me or under my direction in conformance with the Land Surveyors' Act on APRIL 26 ~~19~~ 2005.

Signed Richard A. Marino L.S. or R.C.E. Number LS6376

LICENSED LAND SURVEYOR
RICHARD A. MARINO
NAME
Exp. 12-31-06
No. LS6376
STATE OF CALIFORNIA

COUNTY SURVEYOR'S STATEMENT

This Corner Record was received JUNE 1 2005 ~~19~~ and examined and filed JUNE 17 2005 19.

Signed Charles B. Grant LS 6158 Title DEPUTY COUNTY SURVEYOR

LICENSED LAND SURVEYOR
CHARLES B. GRANT
Exp. 3-31-06
No. 6158
STATE OF CALIFORNIA

County Surveyor's Comment

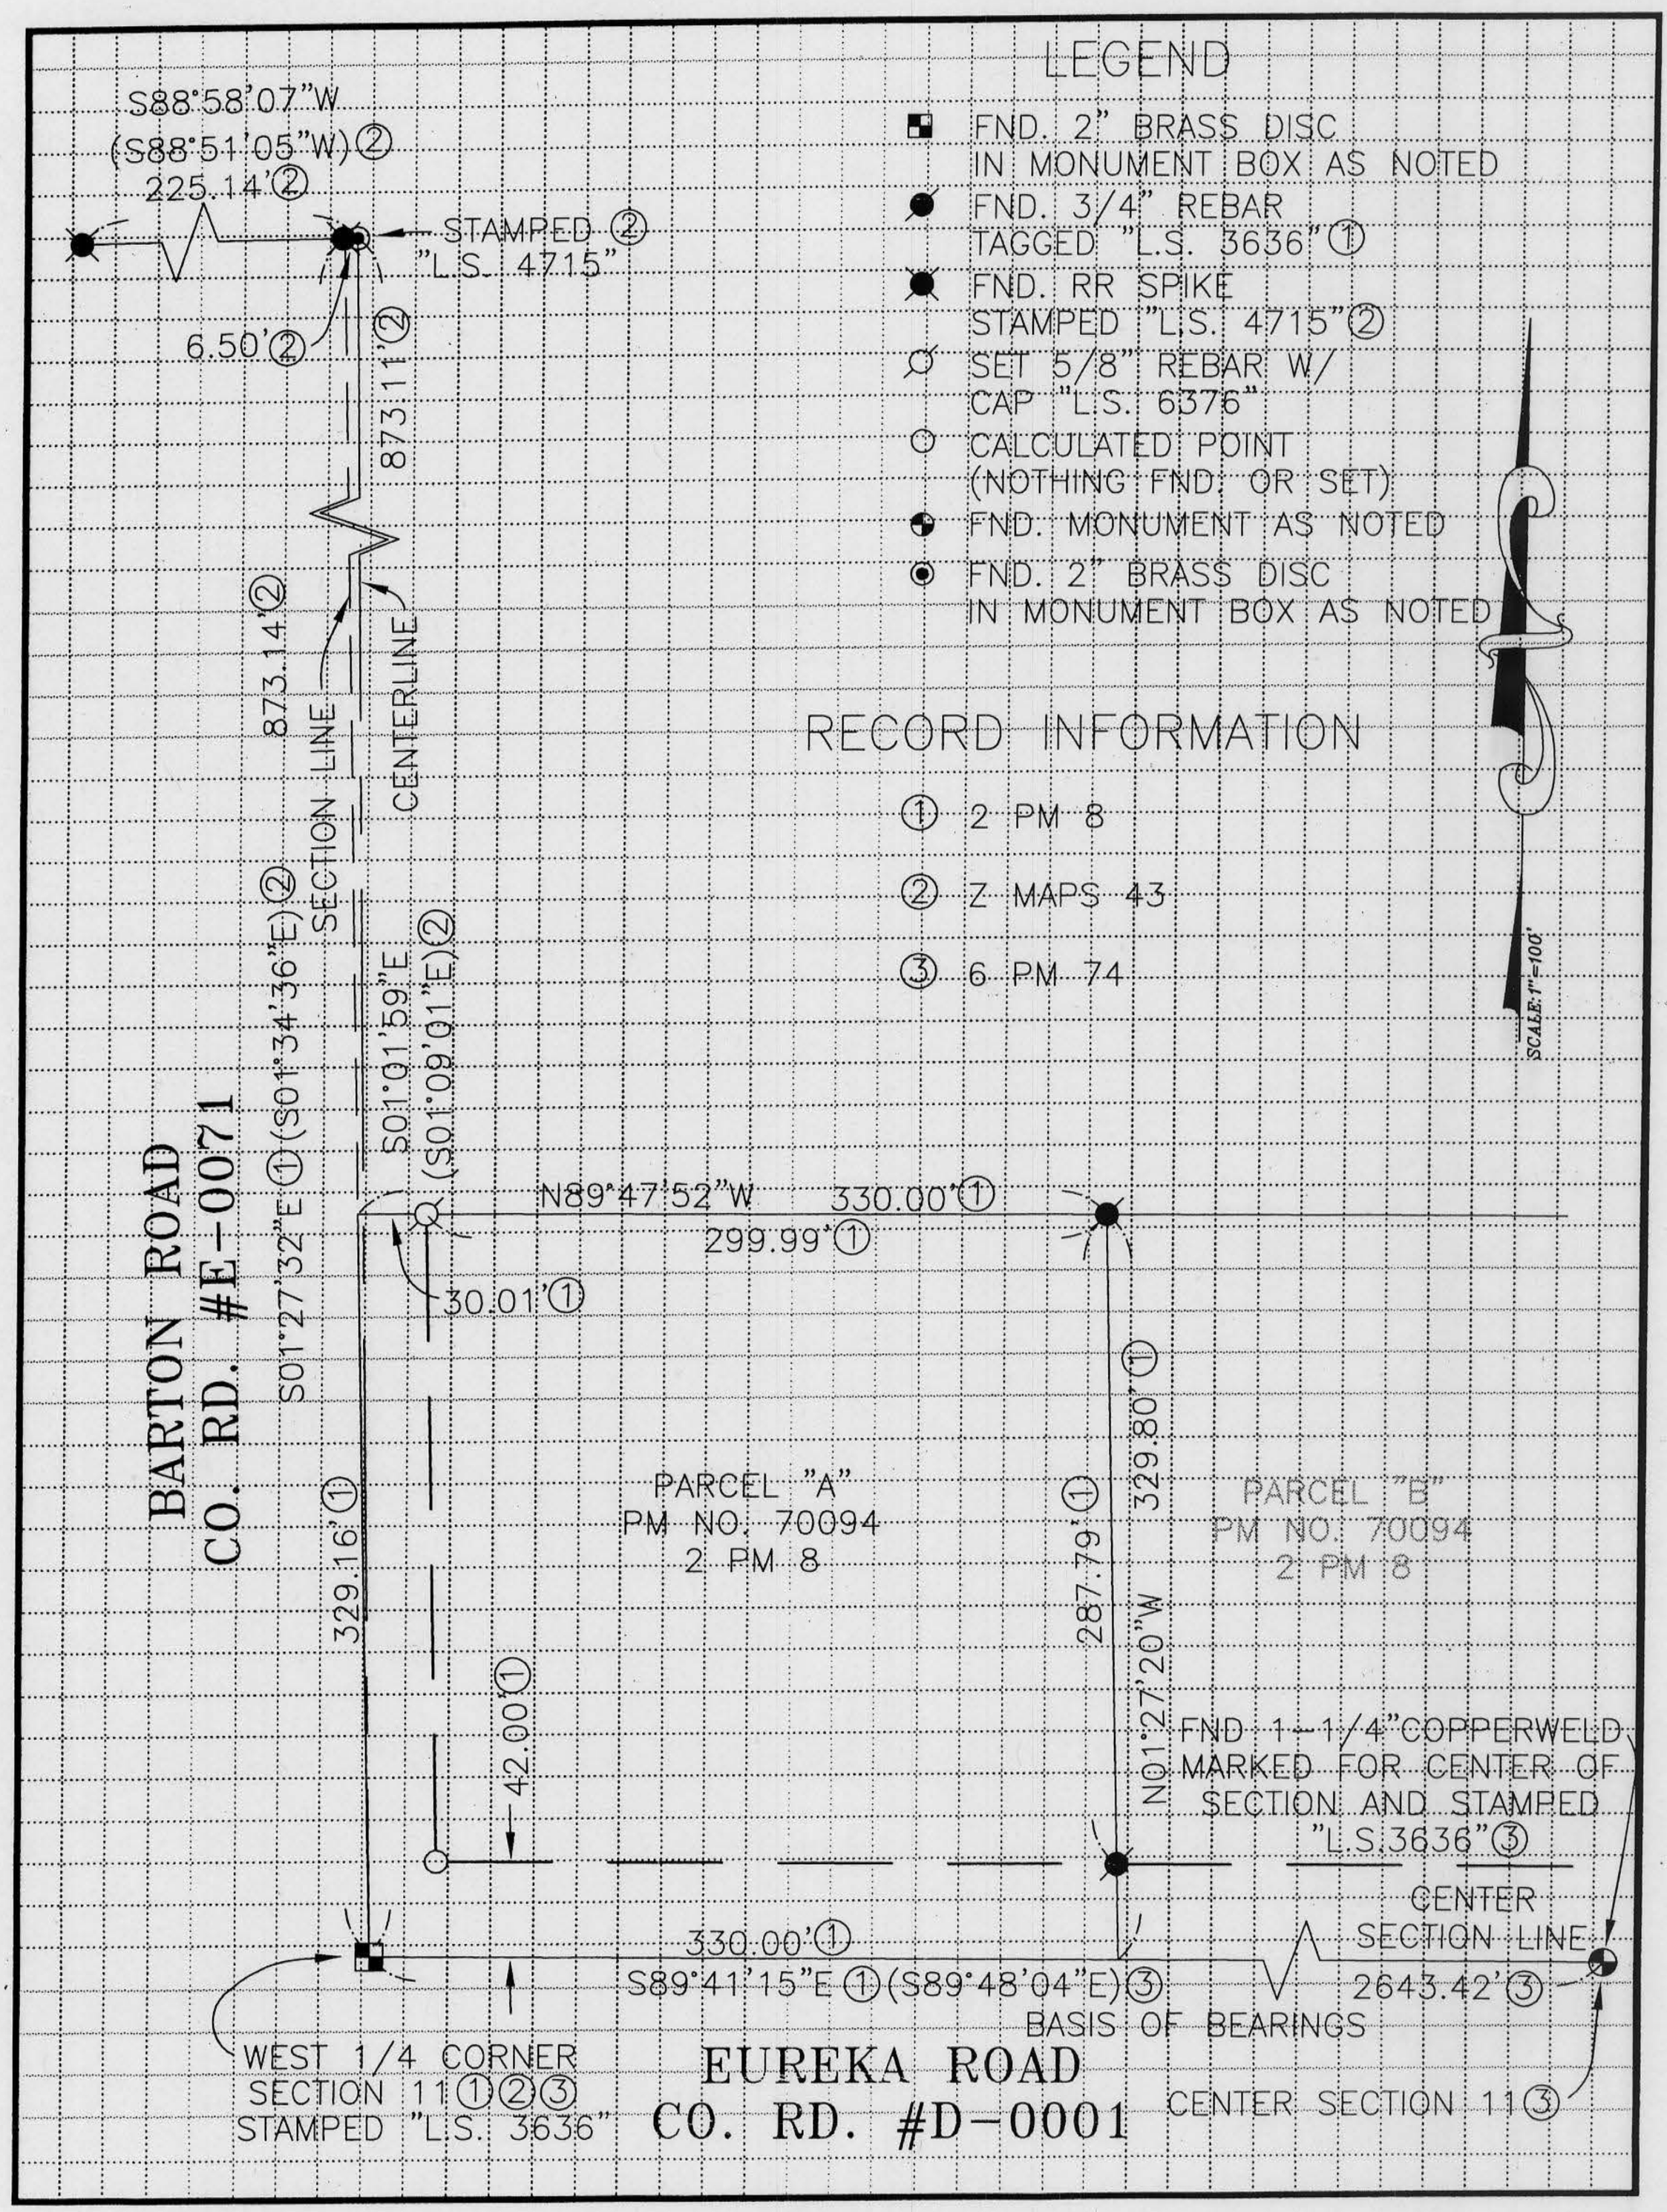

BOOK 9 CORNER RECORDS PAGE 91

M:\1Projects\300-CHEW\CORNER-RECORD.dwg, 06/09/2005 02:05:28 PM