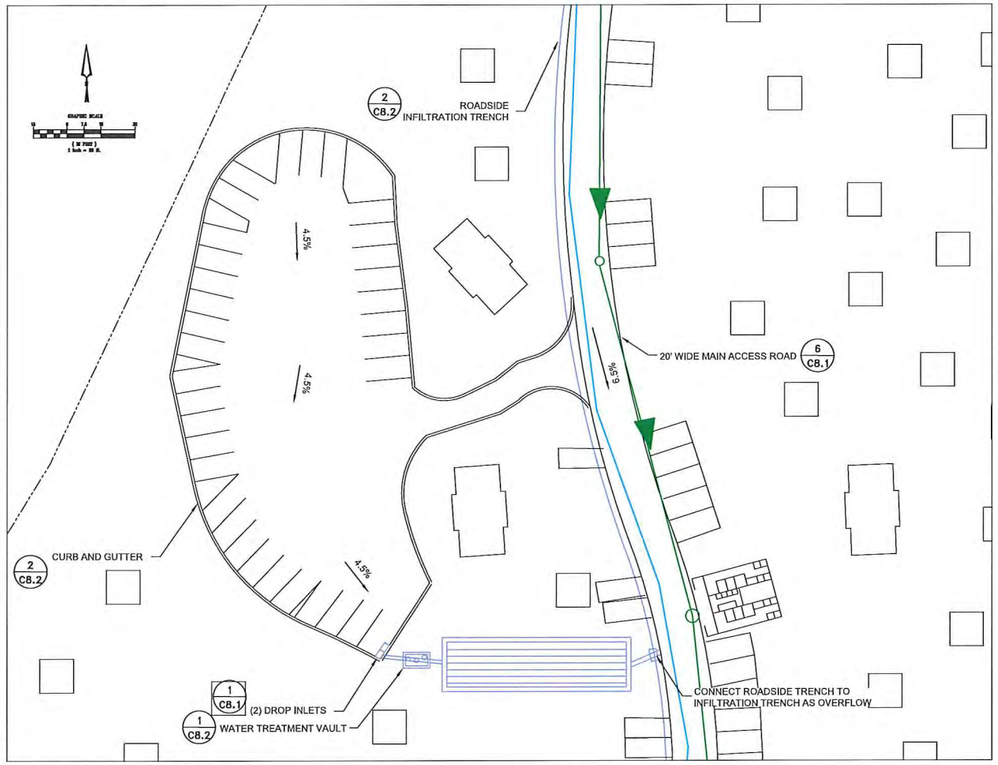

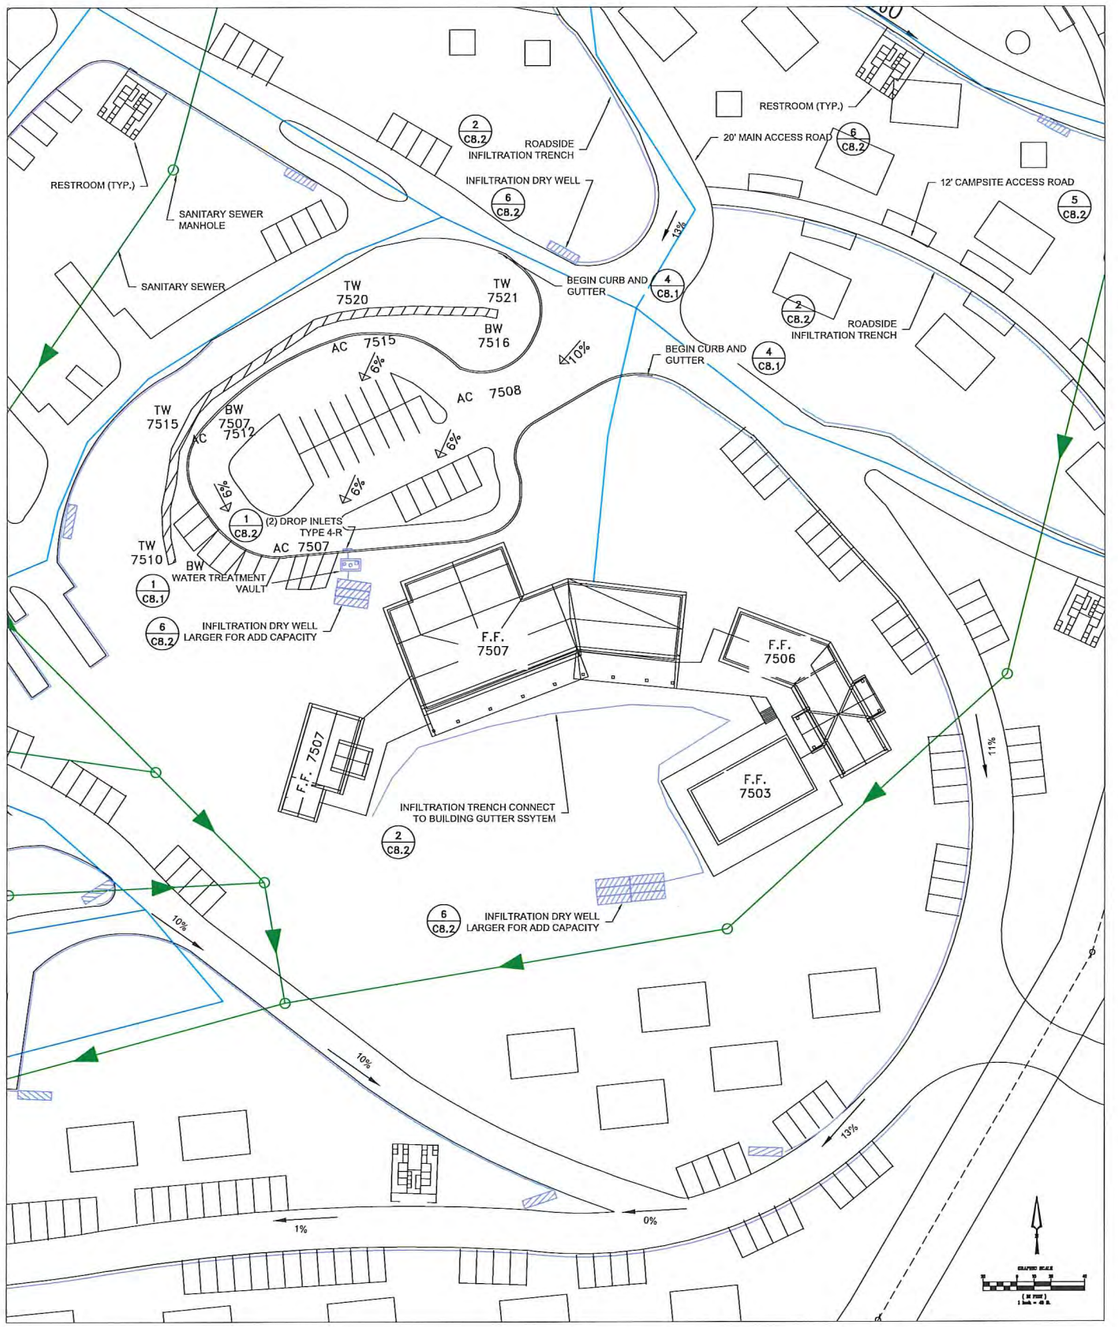

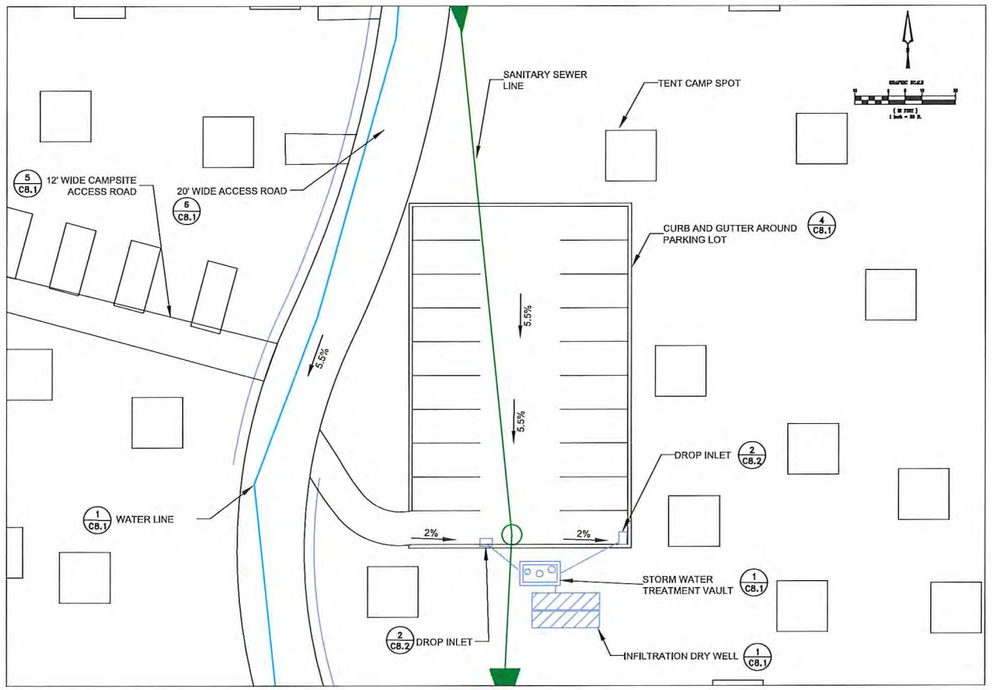

2 WORKING DAYS BEFORE YOU DIG CALL USA DIAL '811'

PLACER COUNTY TRPA SUBMITTAL DATE: 07-29-15

RECORD DRAWINGS

DATE

ENGINEER INITIAL

BROCKWAY CAMPGROUND
PLACER COUNTY, CALIFORNIA

SIERRA PACIFIC INDUSTRIES
PO BOX 496028 REDDING, CA.
(530) 378-8000

Revisions:

WELSH HAGEN ASSOCIATES
ENGINEERING · PLANNING · SURVEYING
5490 Longley Lane
Reno, Nevada 89511
(775) 853-7776
www.welshhagen.com

NOTE:
This drawing is the property of Welsh Hagen Associates, Inc., including all patented and patentable features, and/or confidential information. Its use is conditioned upon the user's agreement not to reproduce the drawing, in whole or part, nor the material described thereon; nor to use the drawing for any purpose other than specifically permitted in writing by Welsh Hagen Associates, Inc.

PRELIMINARY NOT FOR CONSTRUCTION

Sheet Title:

PARKING LOT GRADING

Project:	404100
Drawn By:	BAMF
Checked By:	DLH
Scale:	AS-NOTED
Date:	JULY 2015

Sheet Number:

C6.4