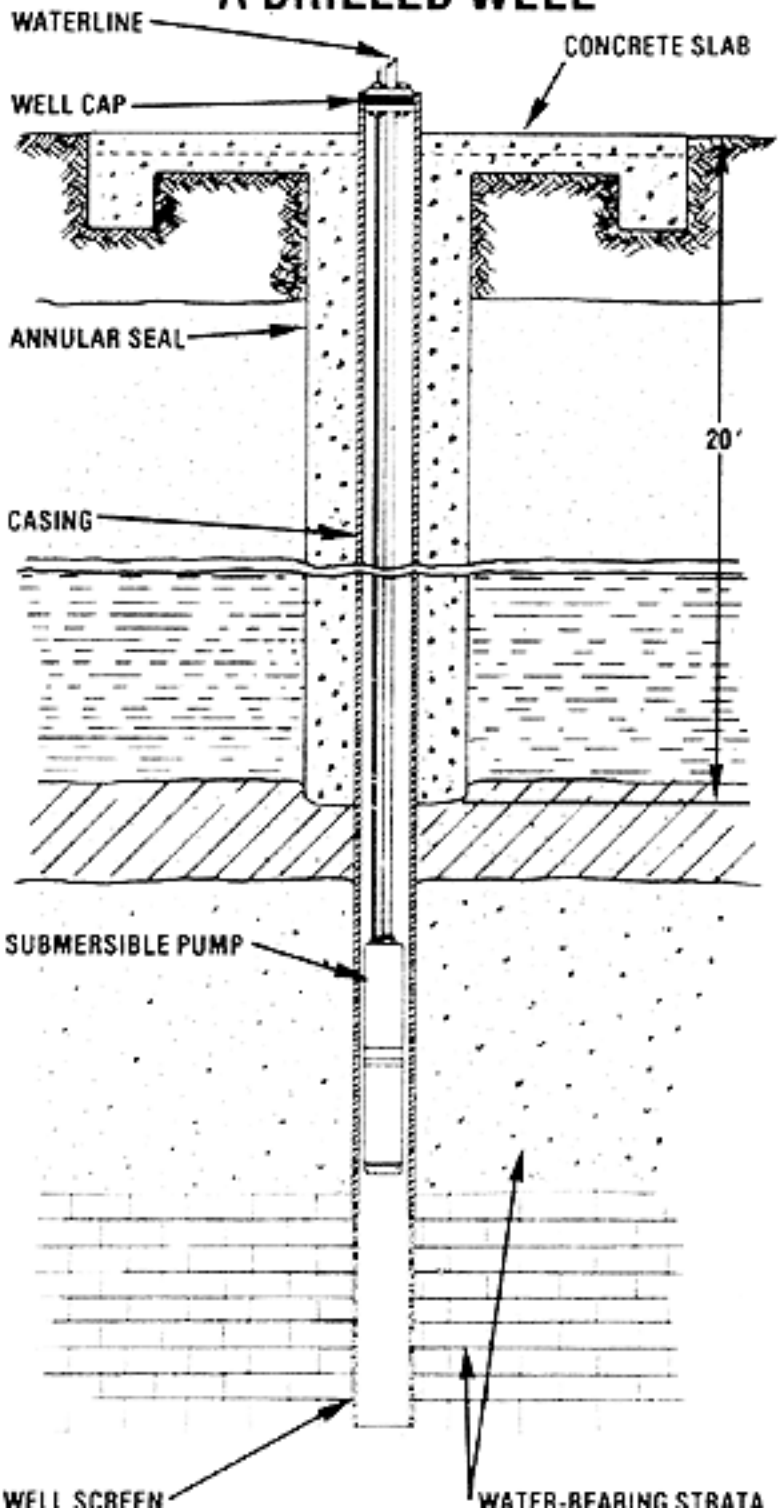A DRILLED WELL