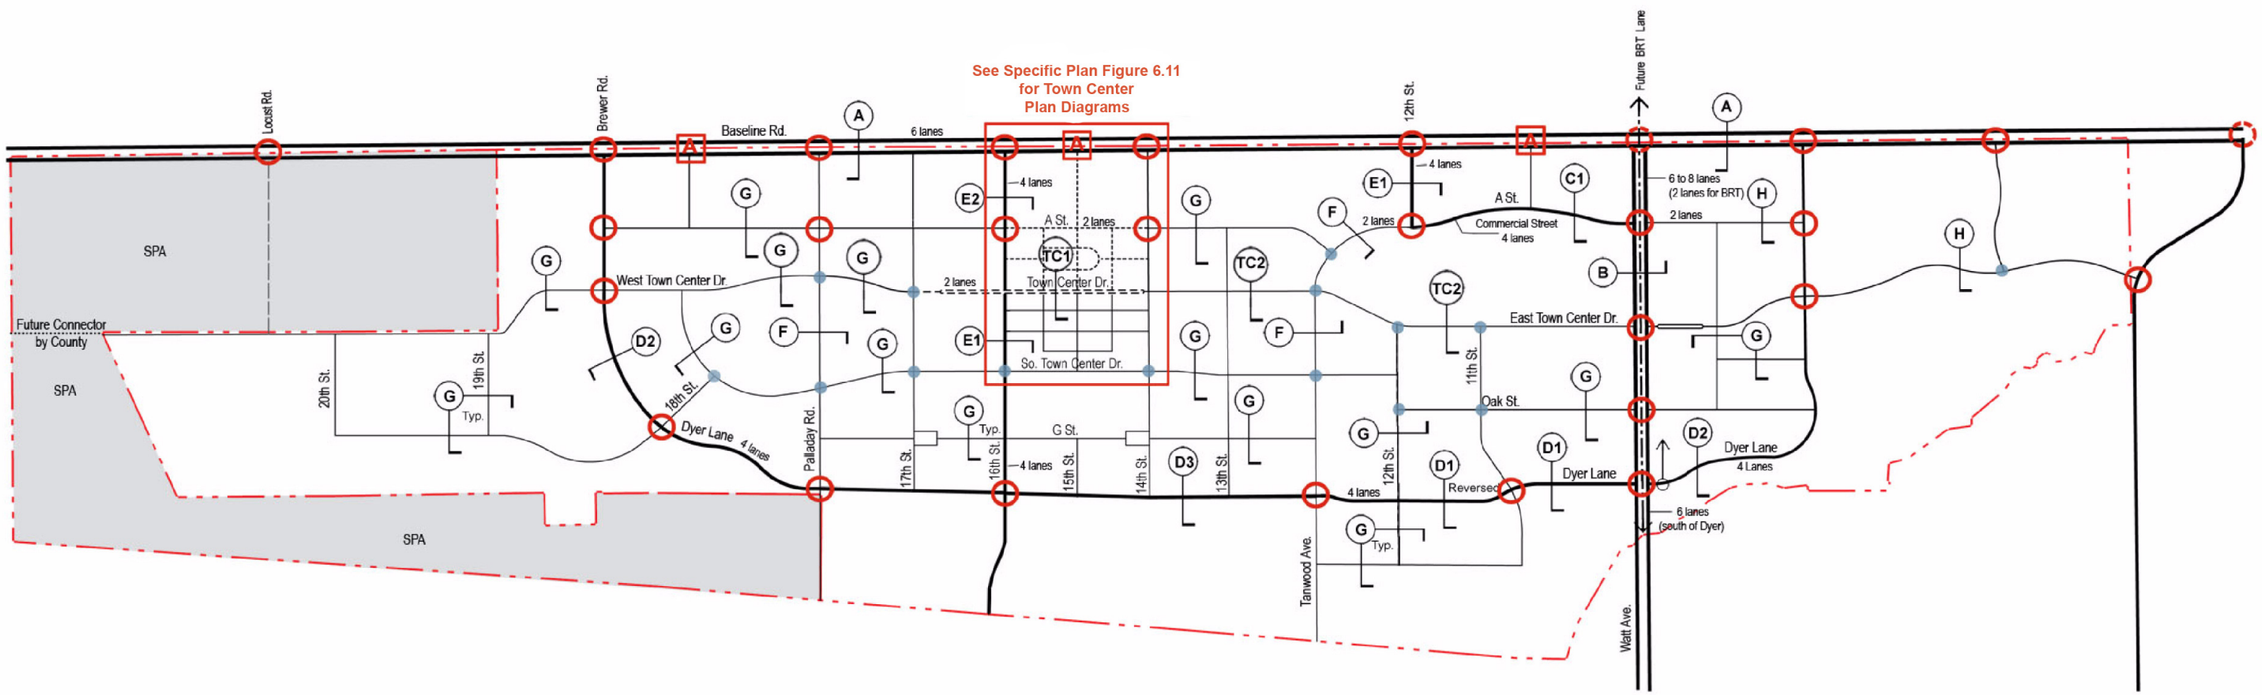

EDAW

LEGEND

- Thoroughfare
- Major Arterial (4 lanes)
- Collector (2 lanes)
- Existing Road
- Future Road
- Town Center Drive
- Town Center Street
- Future BRT Lanes
- Roundabouts
- Traffic Signals
- Existing Traffic Signals
- Section Cuts*
  *See Figure 5.3 in the Placer Vineyards Specific Plan

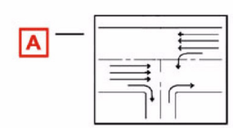

Left in, Right out Only

NORTH

0 500 1000 2000 4000

Source: EDAW, 2006 / Quad Knopf, 3/24/2006

Quad Knopf

PLACER VINEYARDS SPECIFIC PLAN

PROPOSED CIRCULATION DIAGRAM

Figure 3-13

Job No.: 097218